



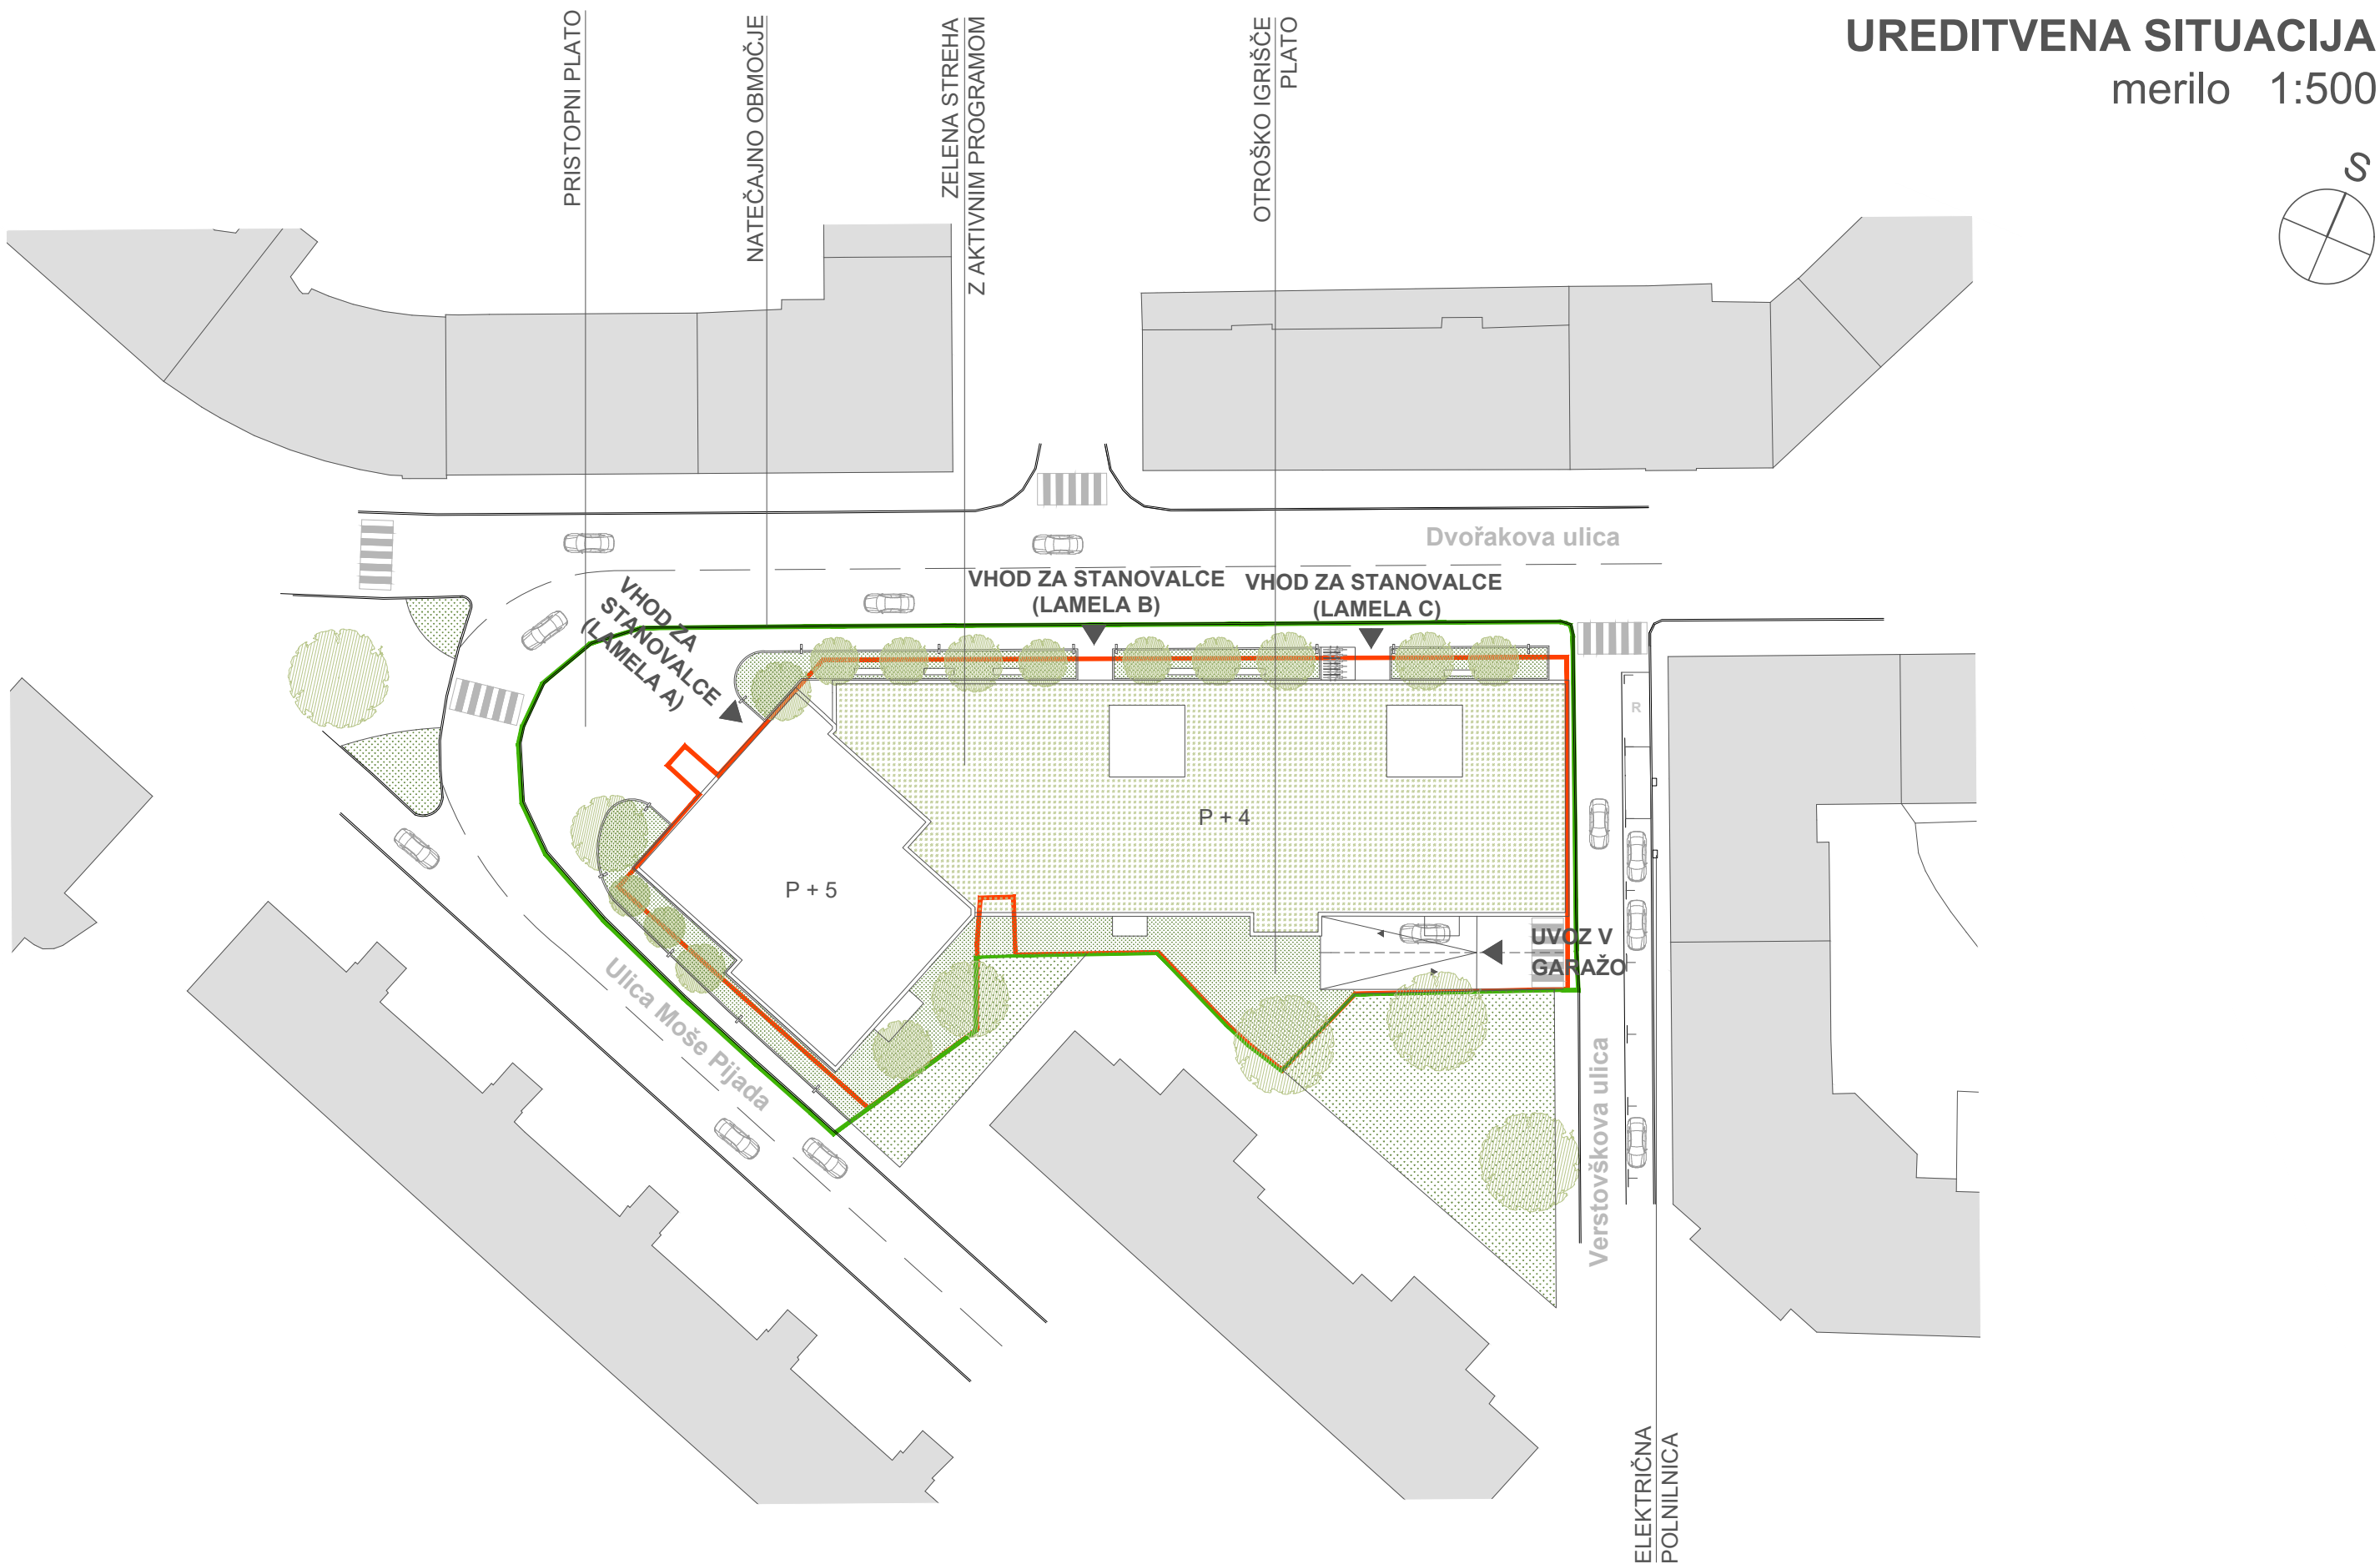

URBANISTIČNA AKSONOMERTIJA

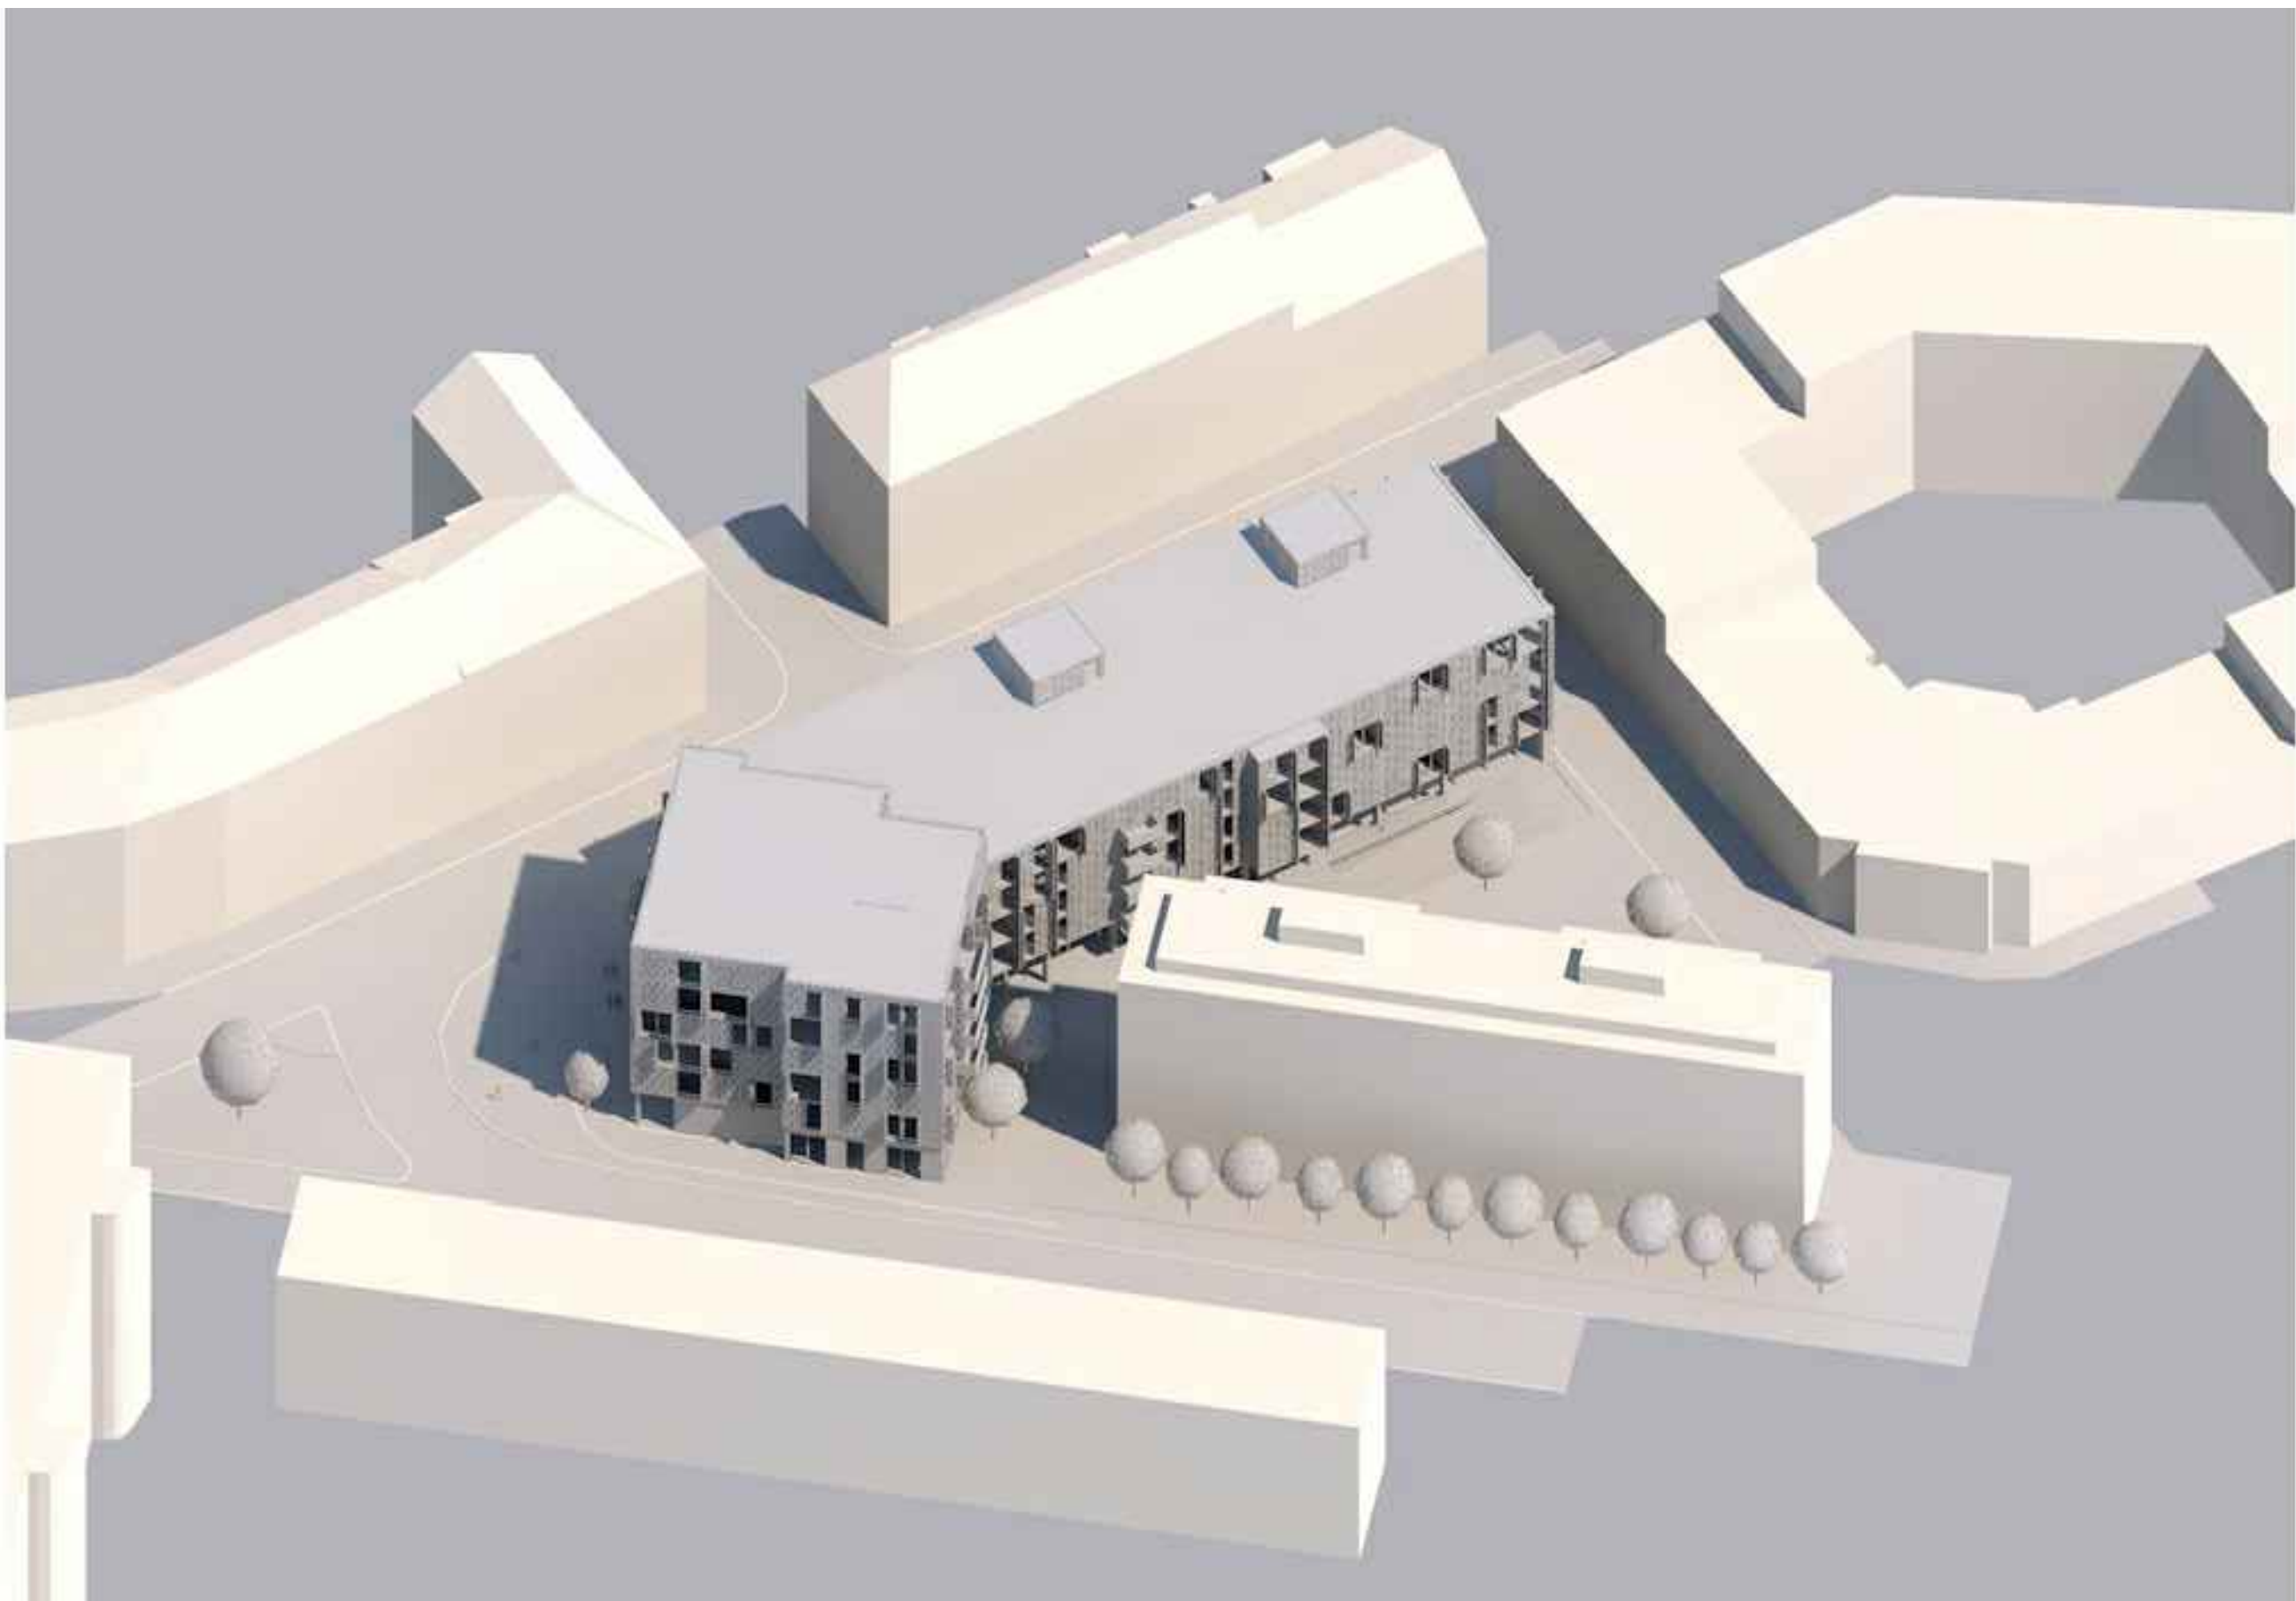


SHEME STANOVANJ

merilo 1:100



TLORIS TRETJE KLETI

merilo 1:200

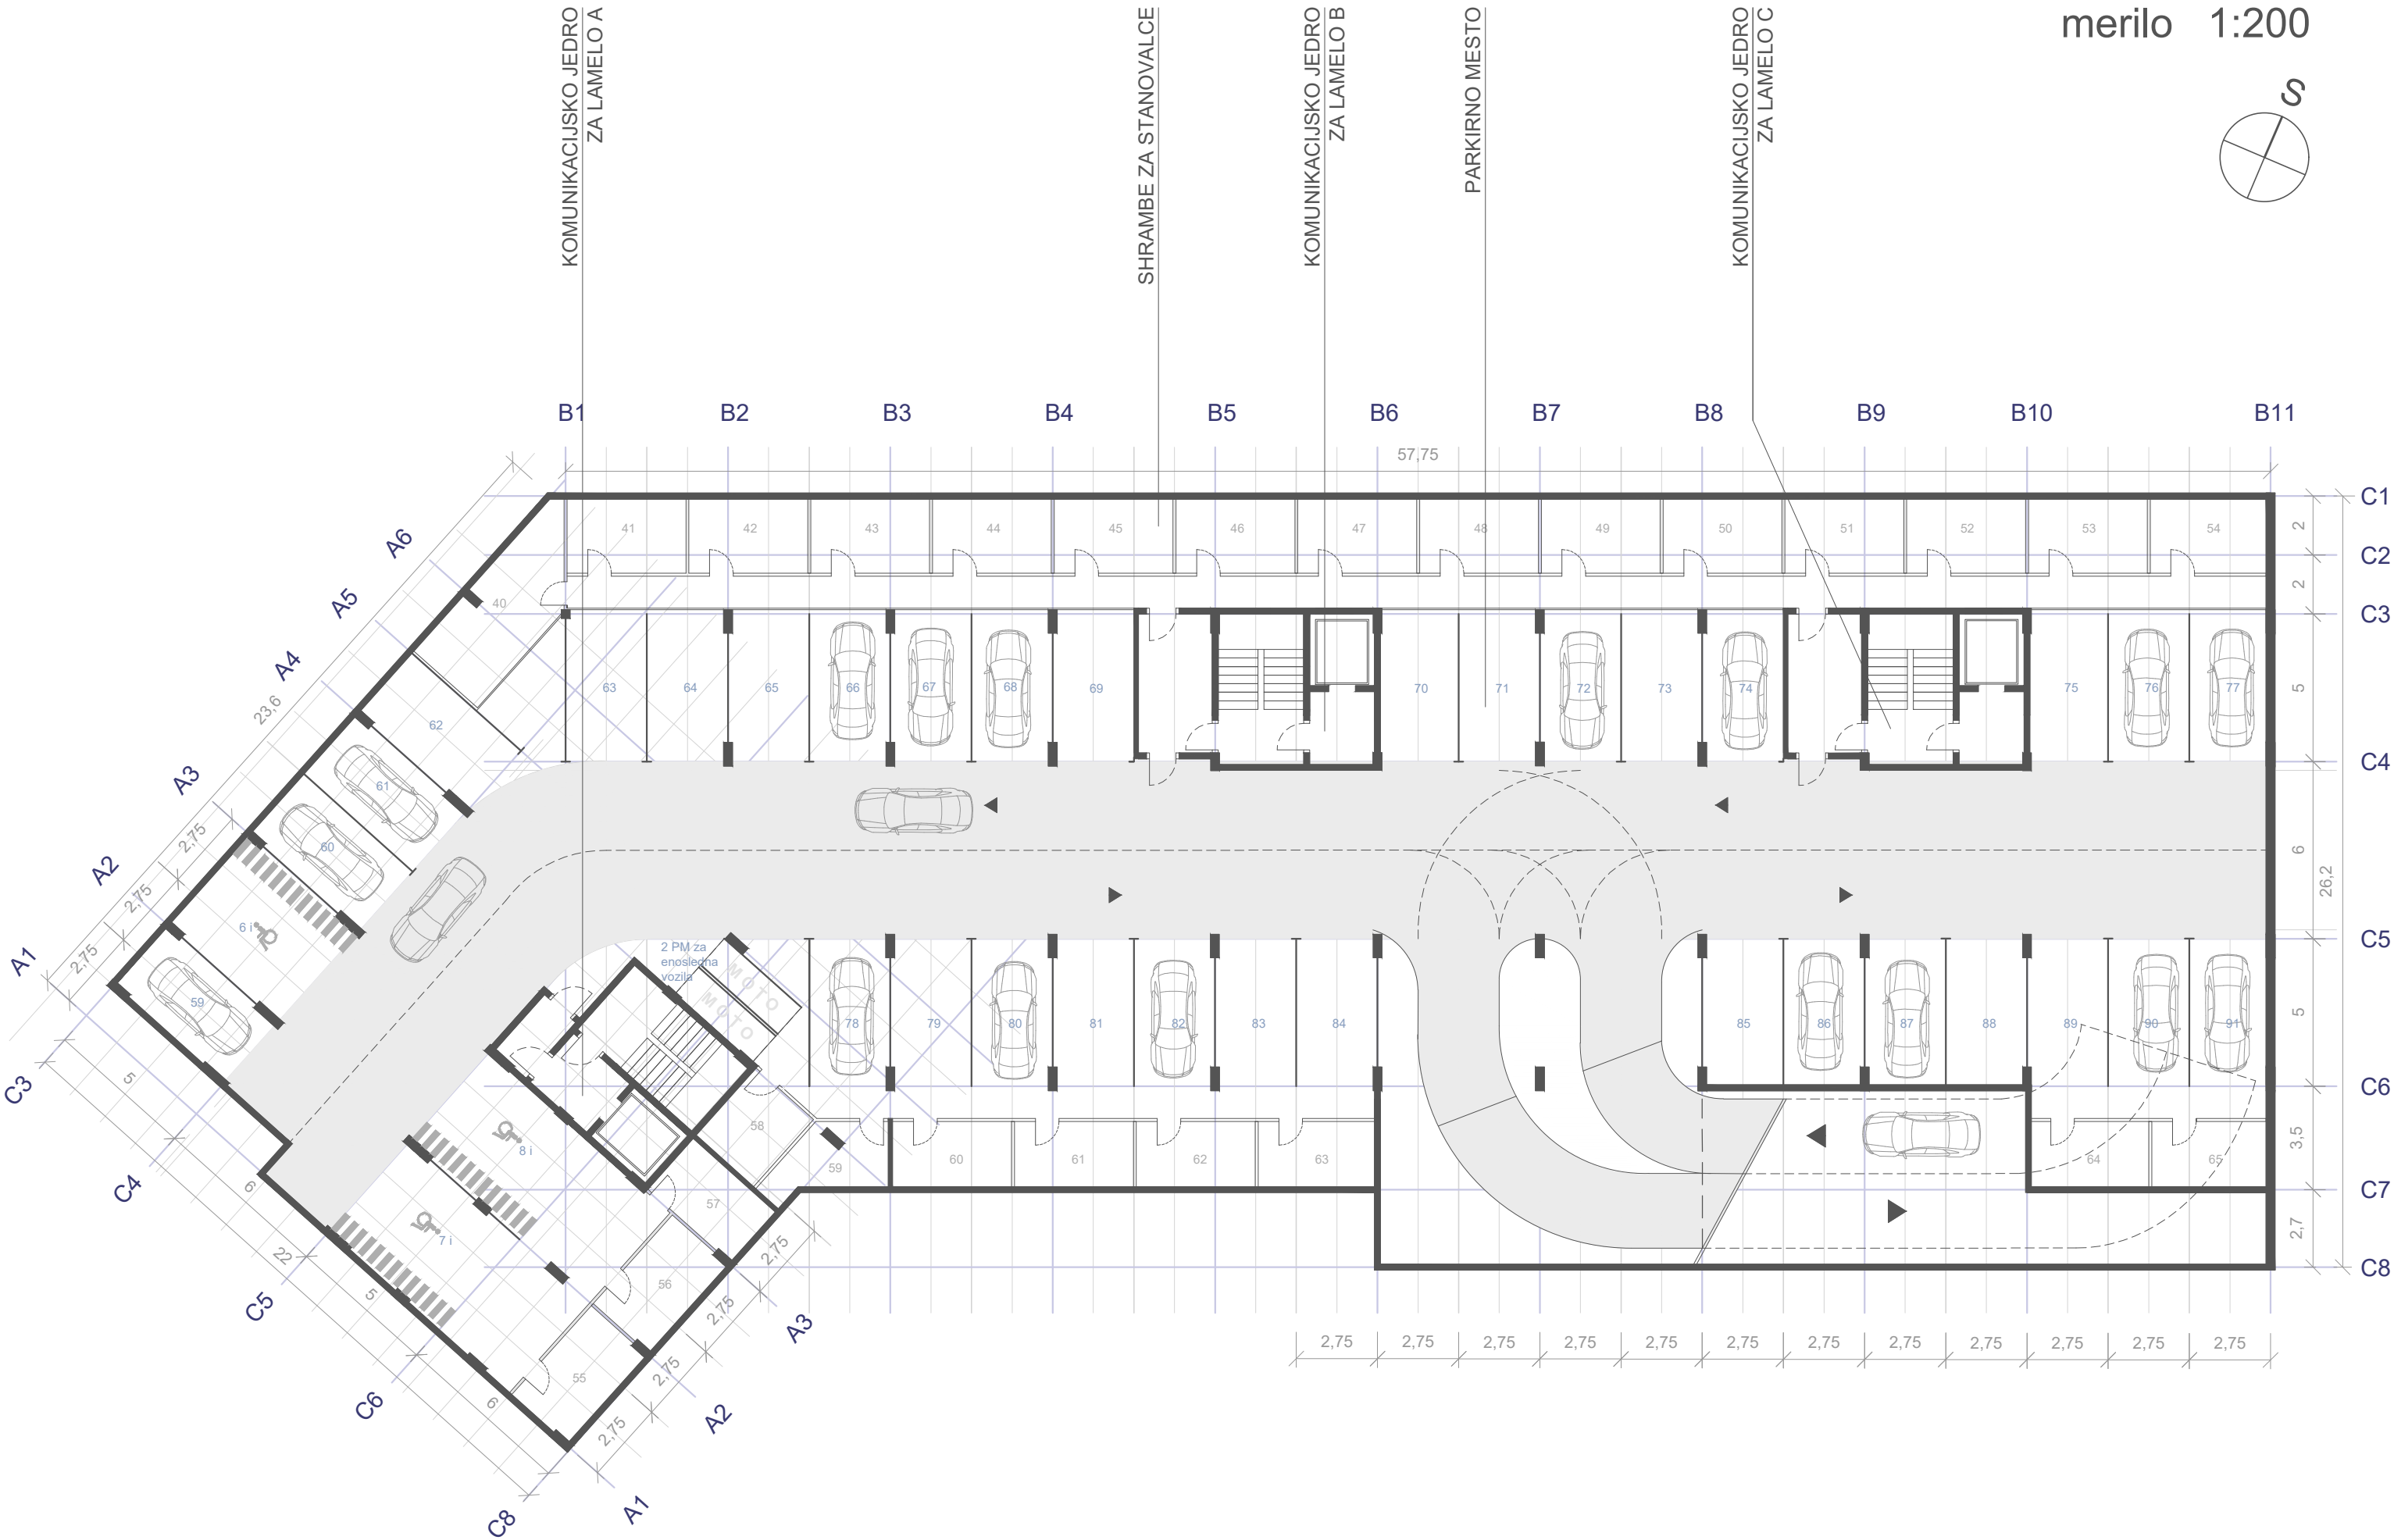


TIP STANOVANJA: Tip 1




TIP STANOVANJA: Tip 2




TIP STANOVANJA: Tip 3

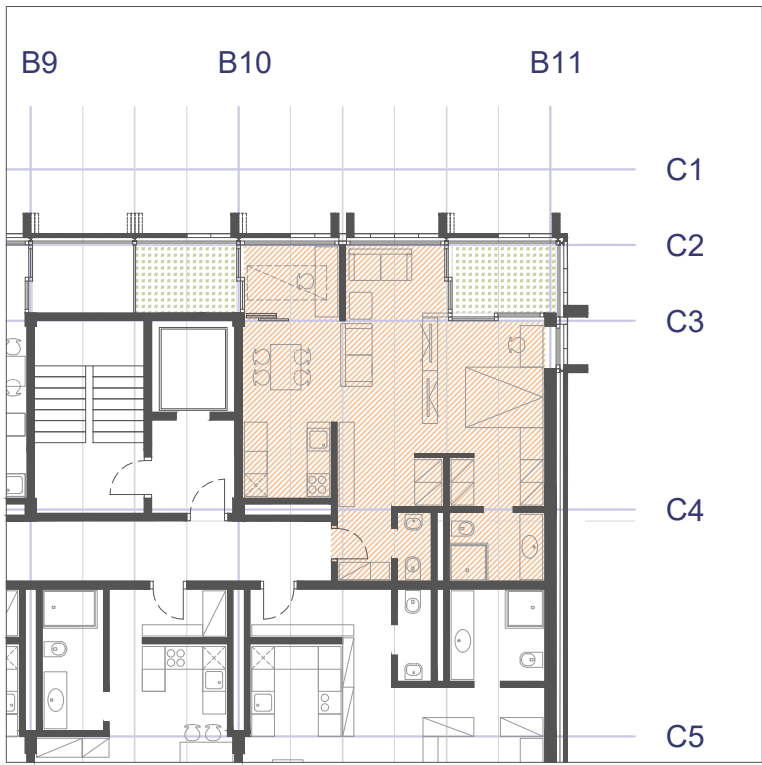


TIP STANOVANJA: Tip 3i

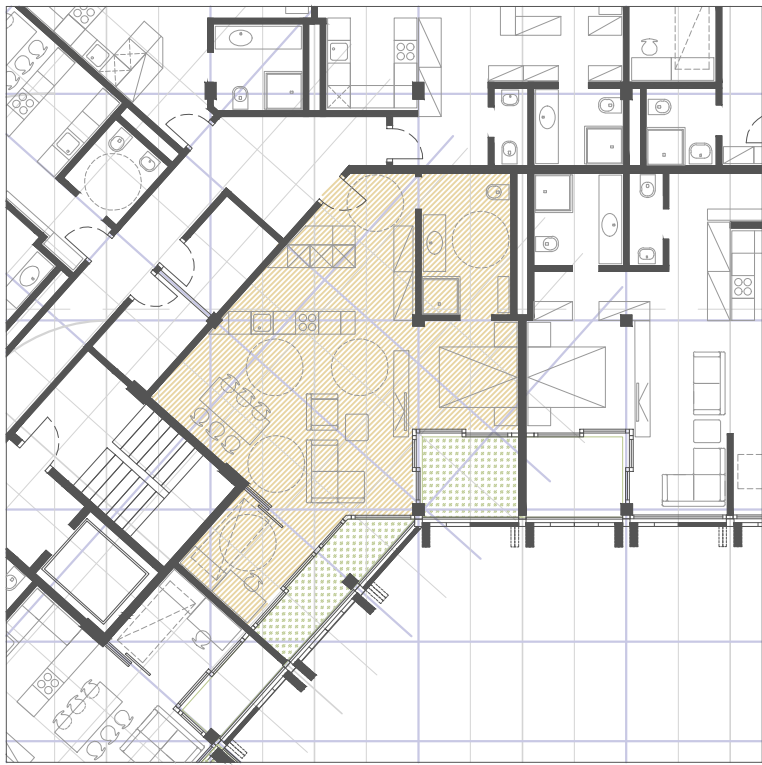


TIP STANOVANJA: Tip 4

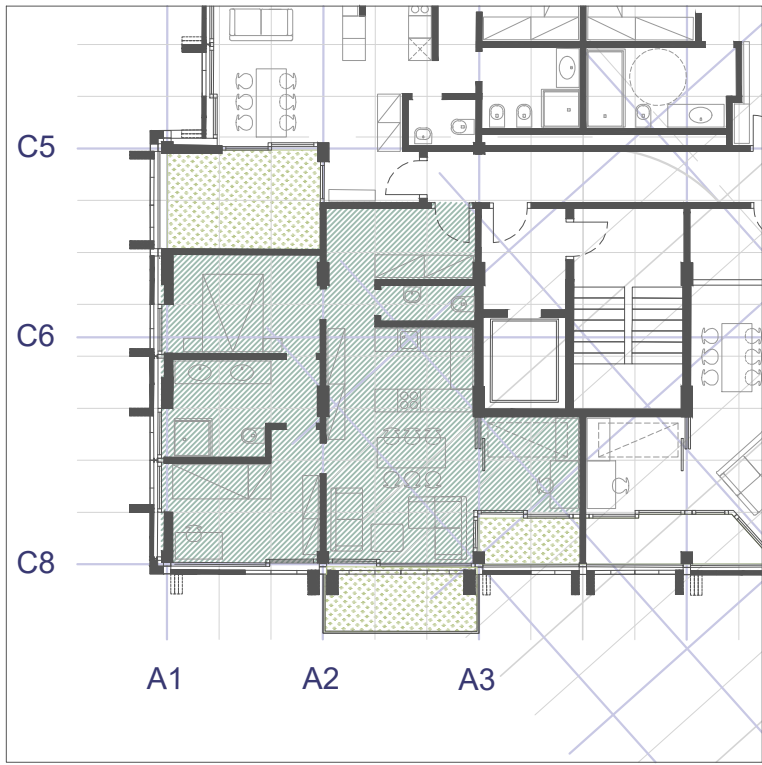

TIP STANOVANJA: Tip 4i


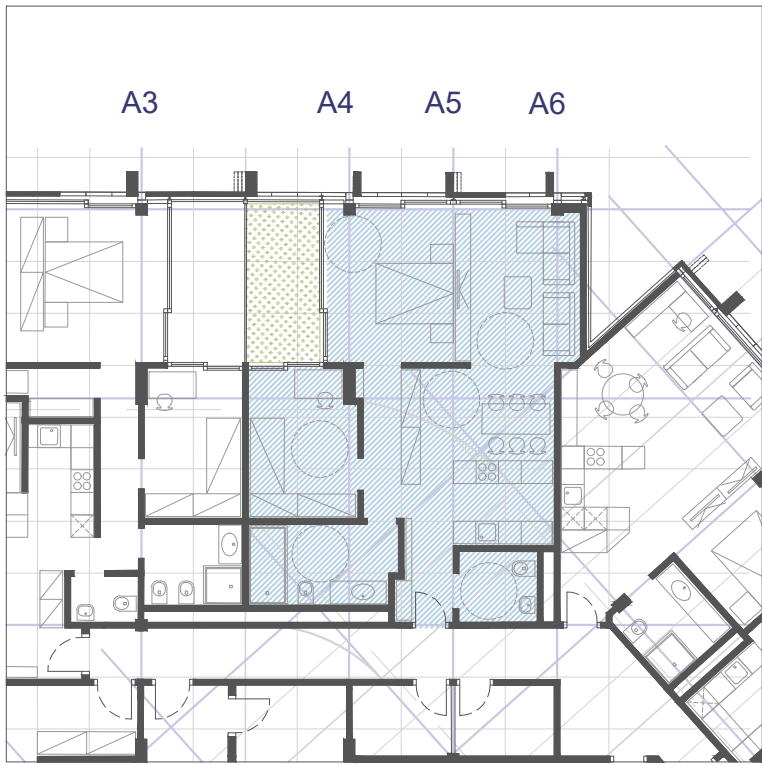


TIP STANOVANJA: Tip 5

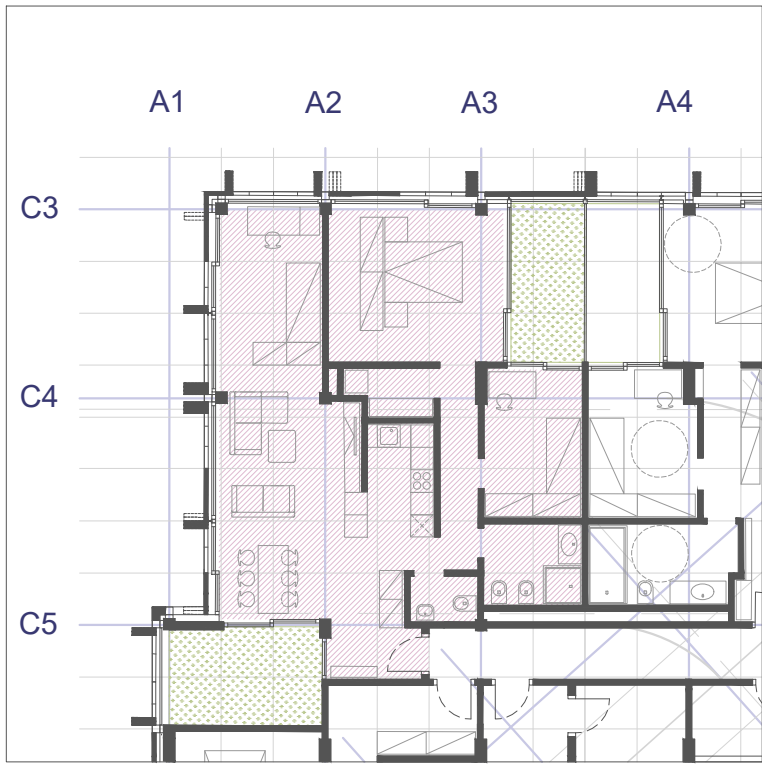


TLORIS DRUGE KLETI


merilo 1:200

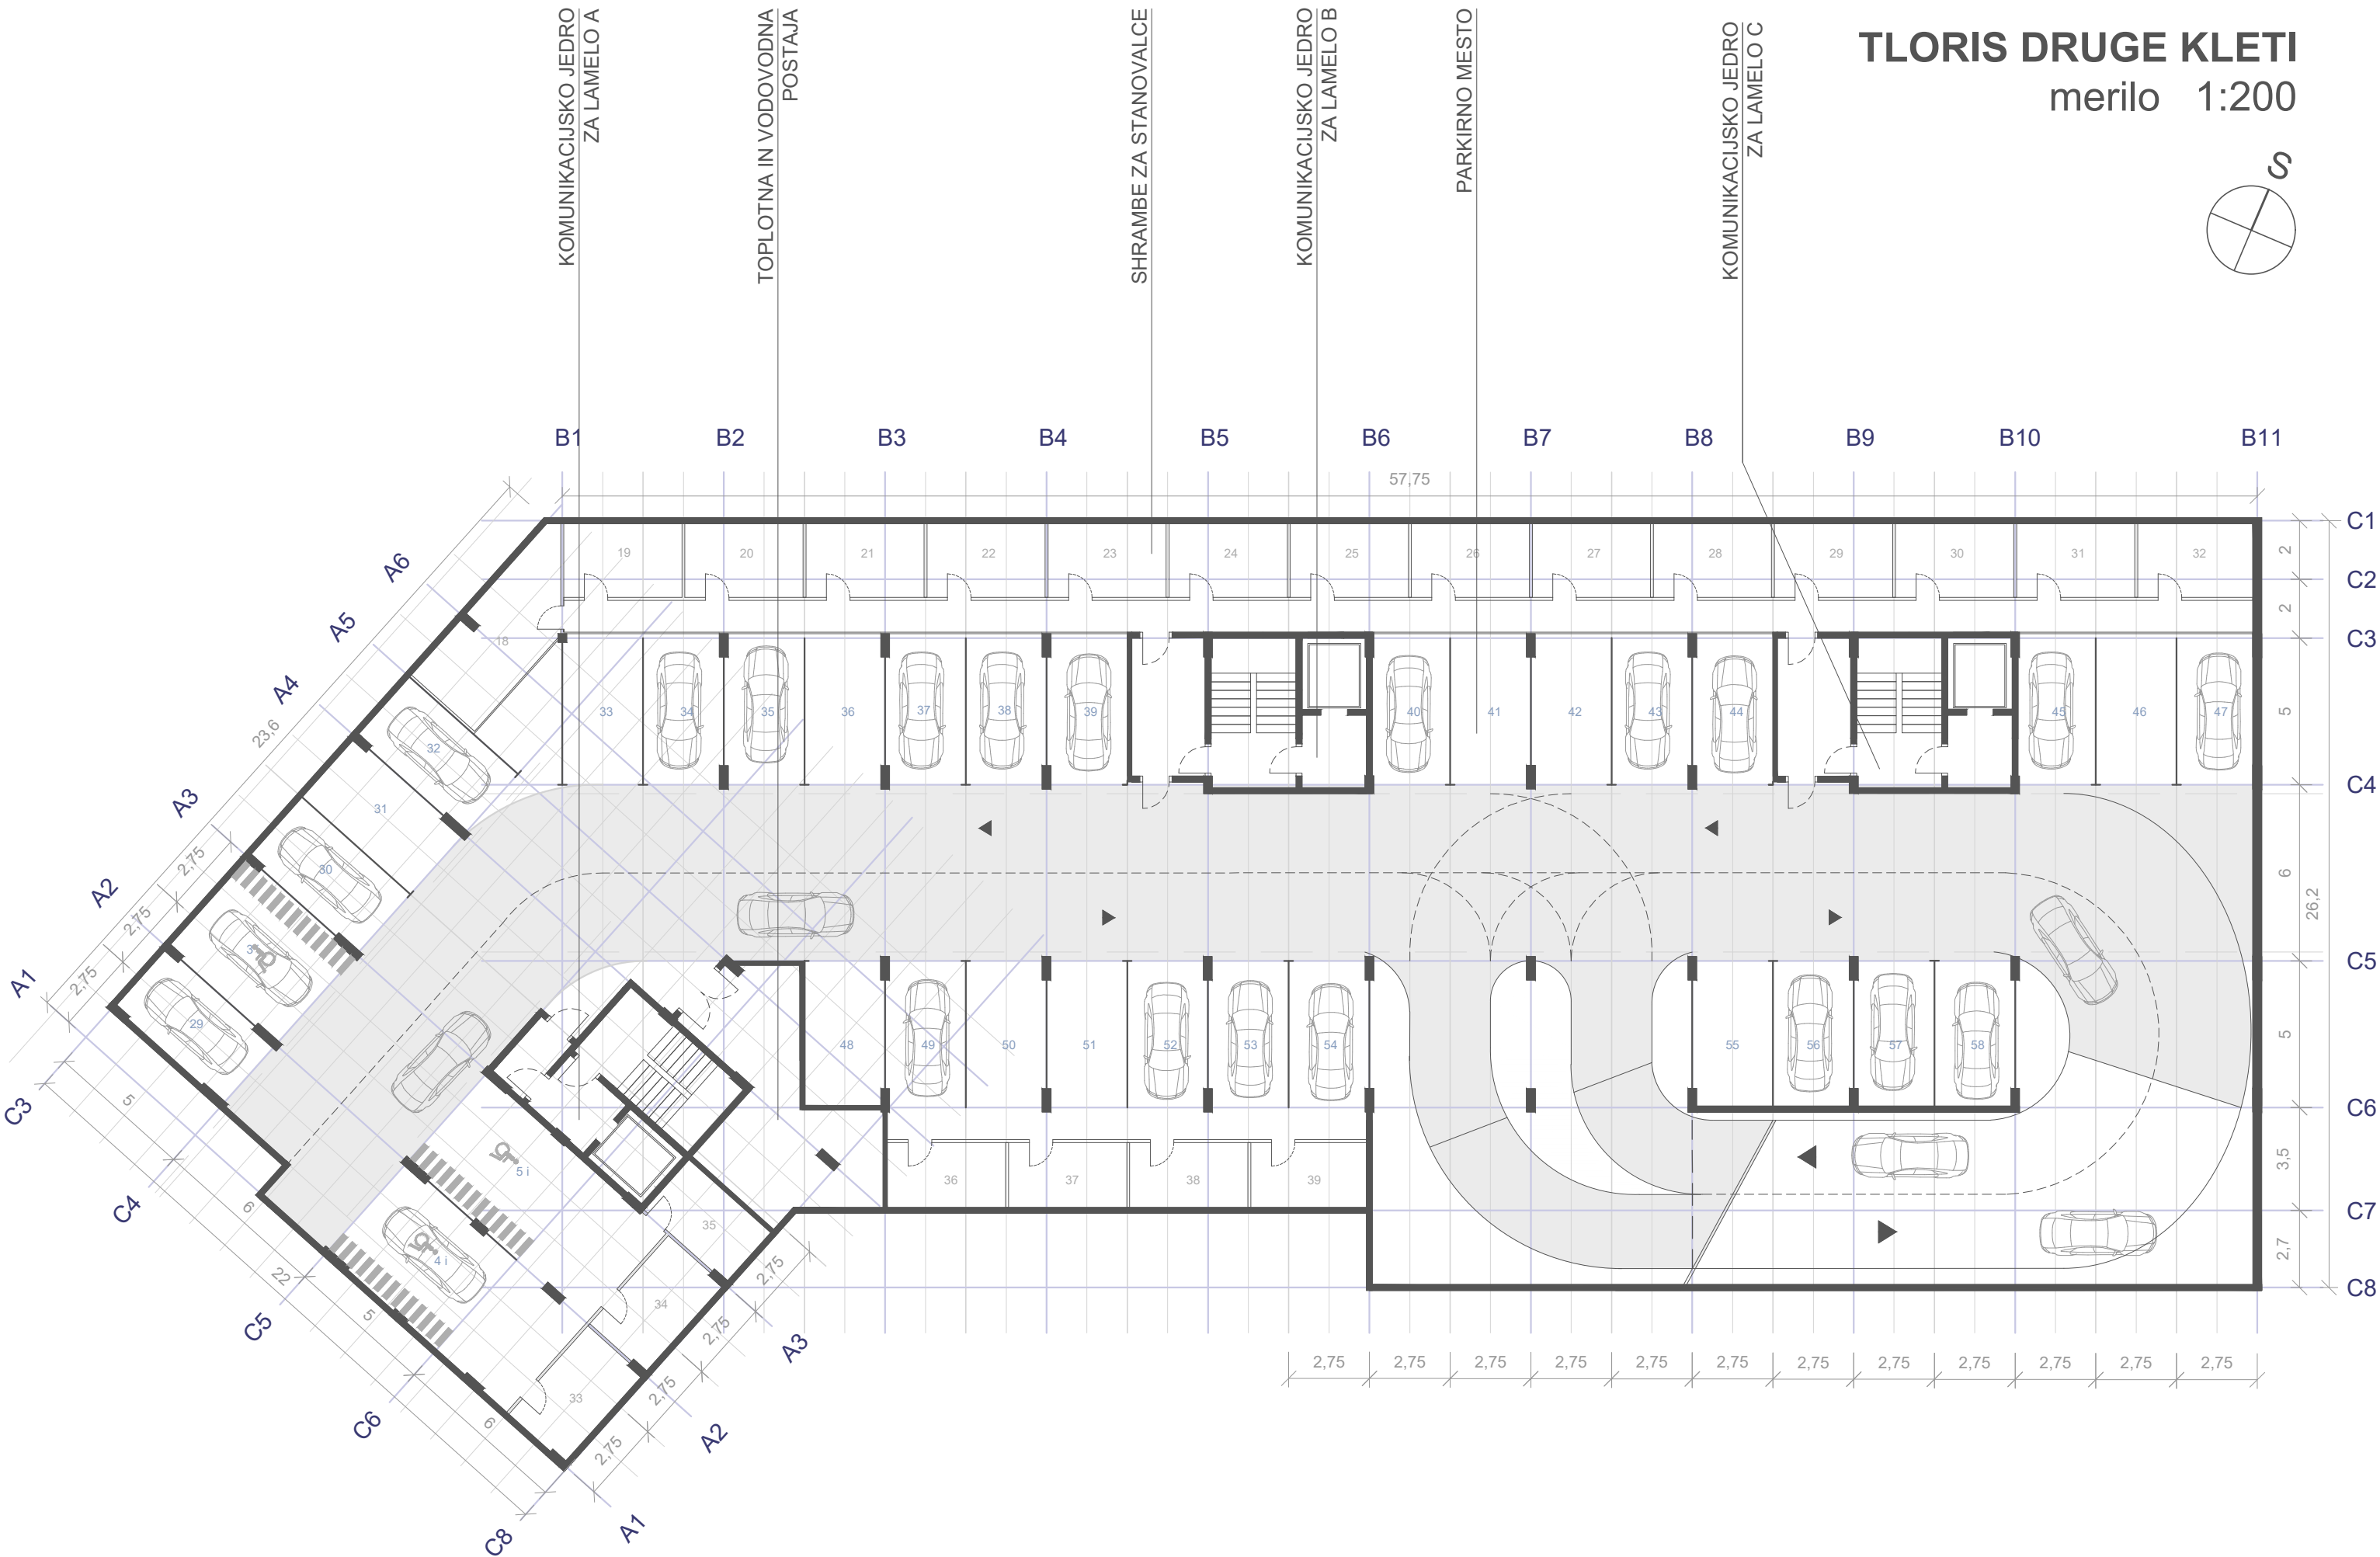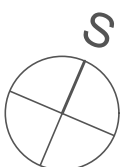




TLORIS PRVE KLETI

merilo 1:200

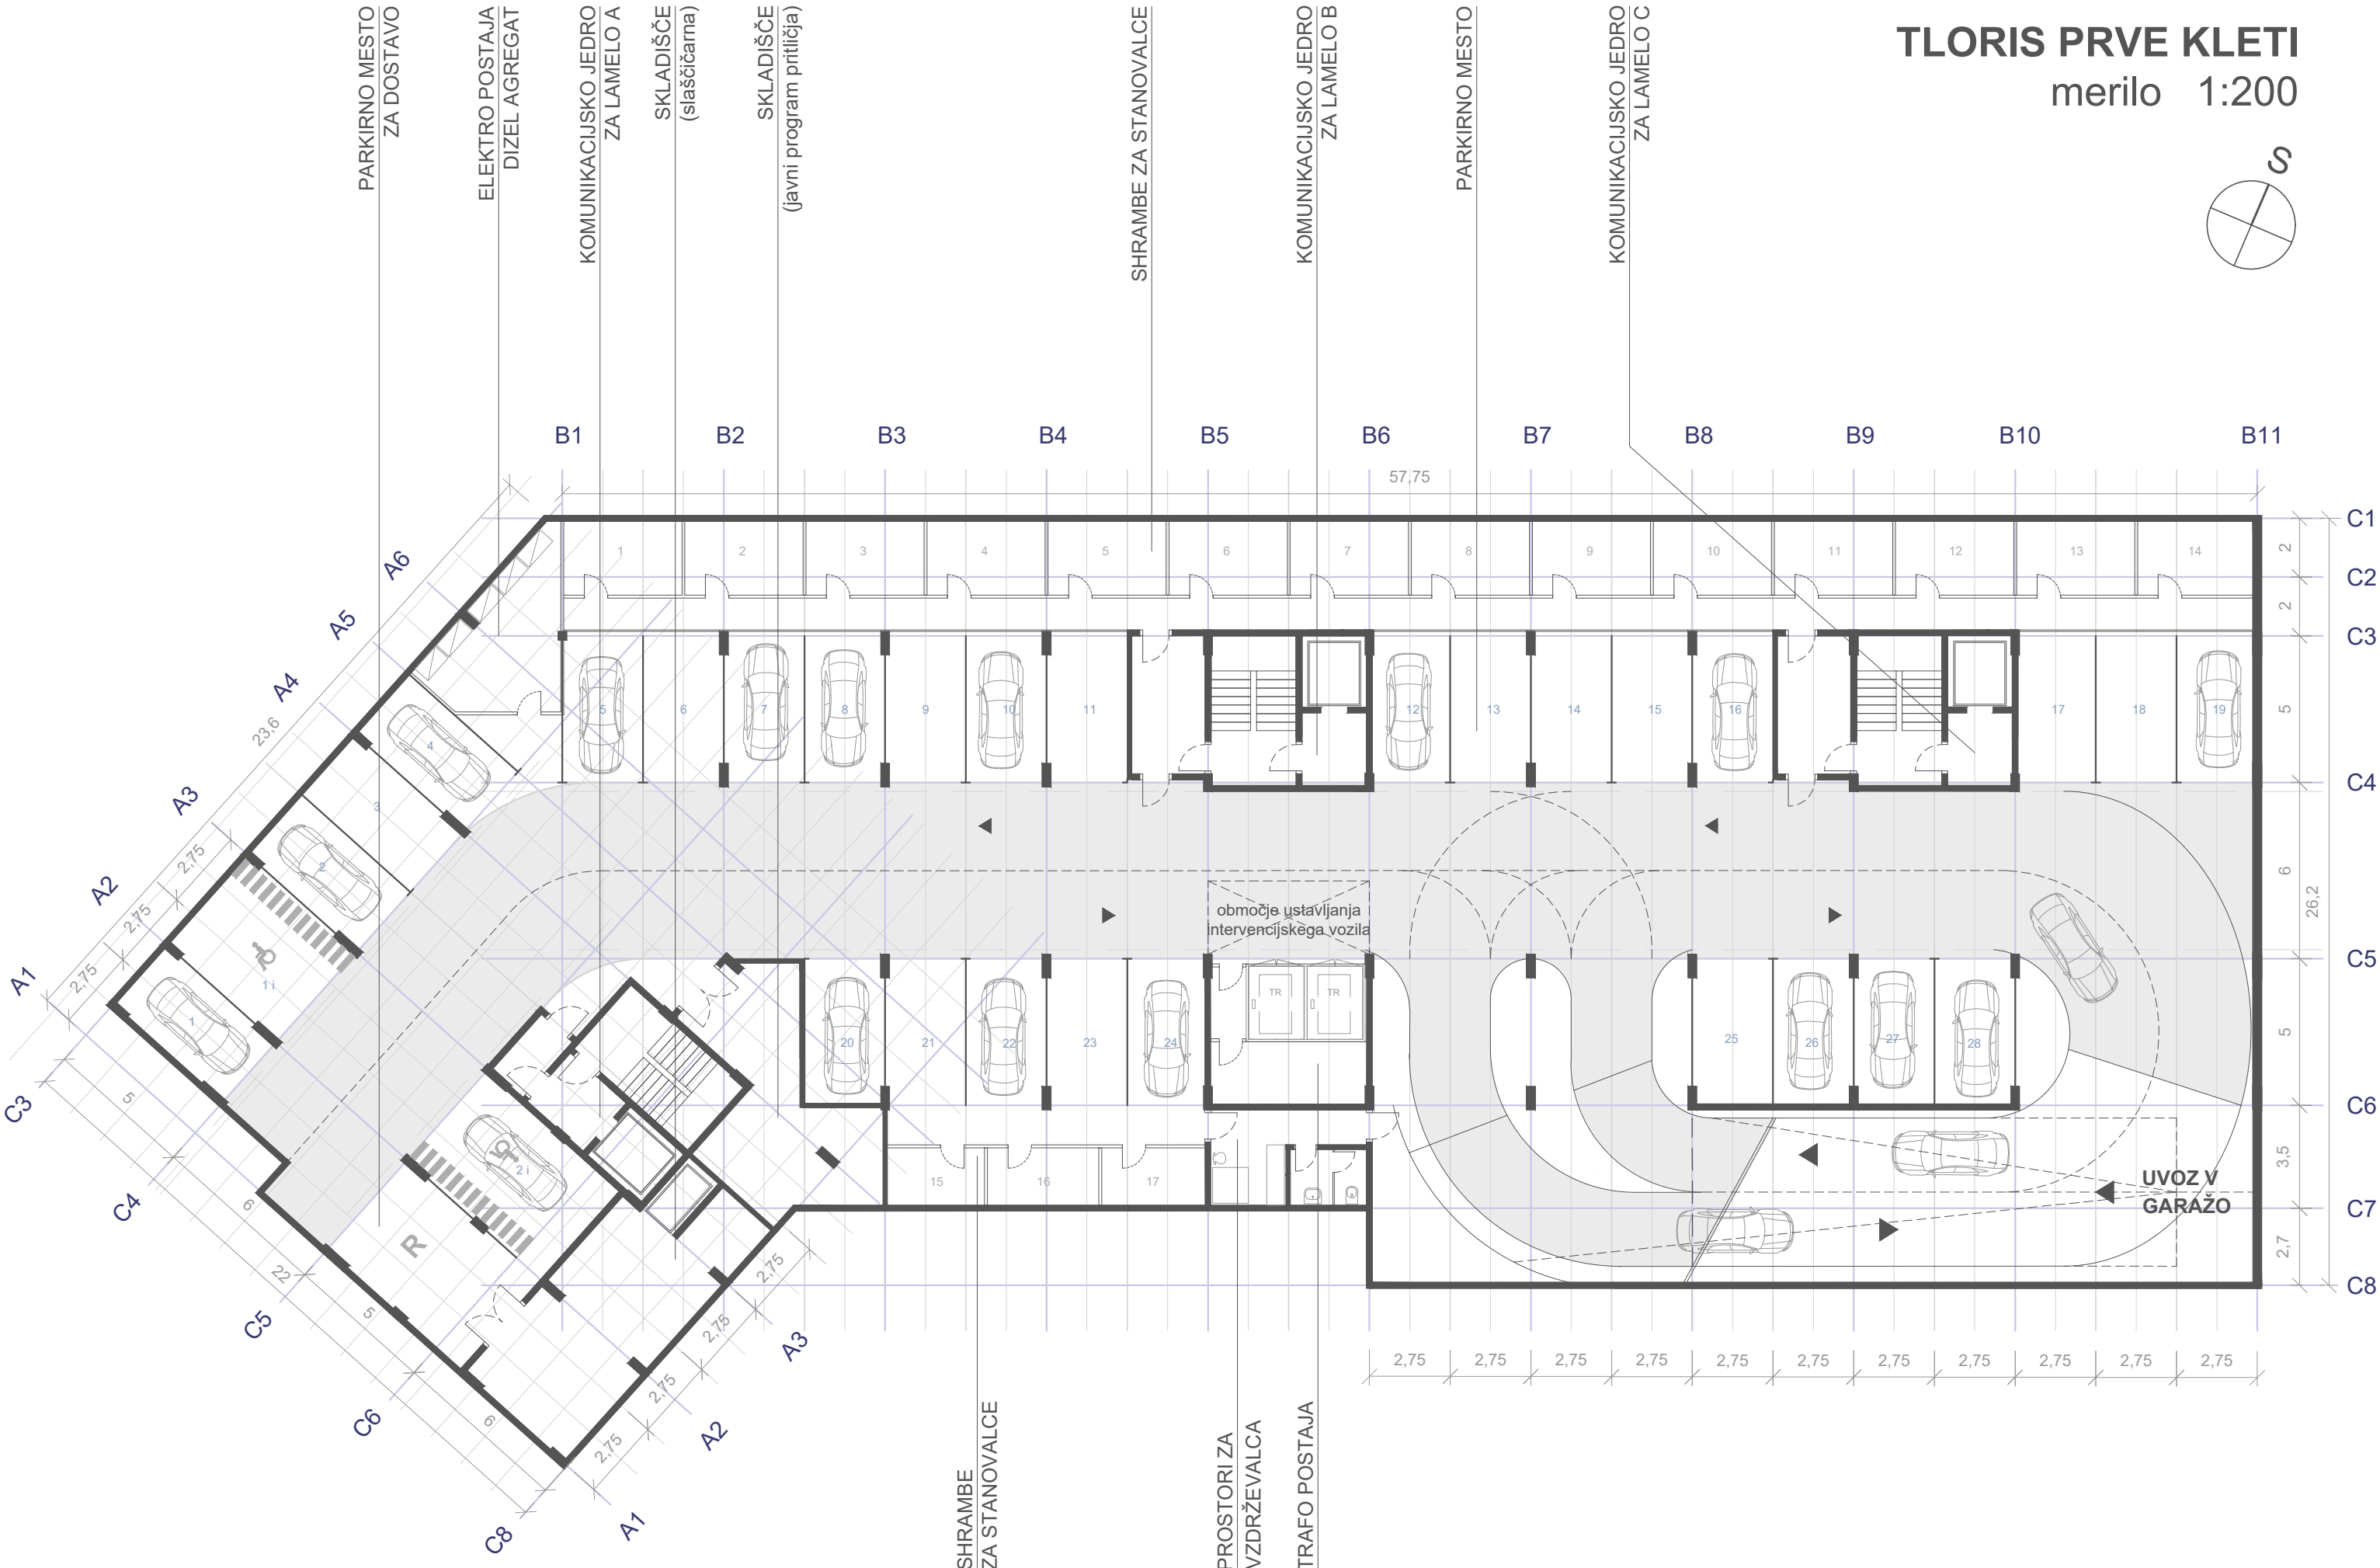

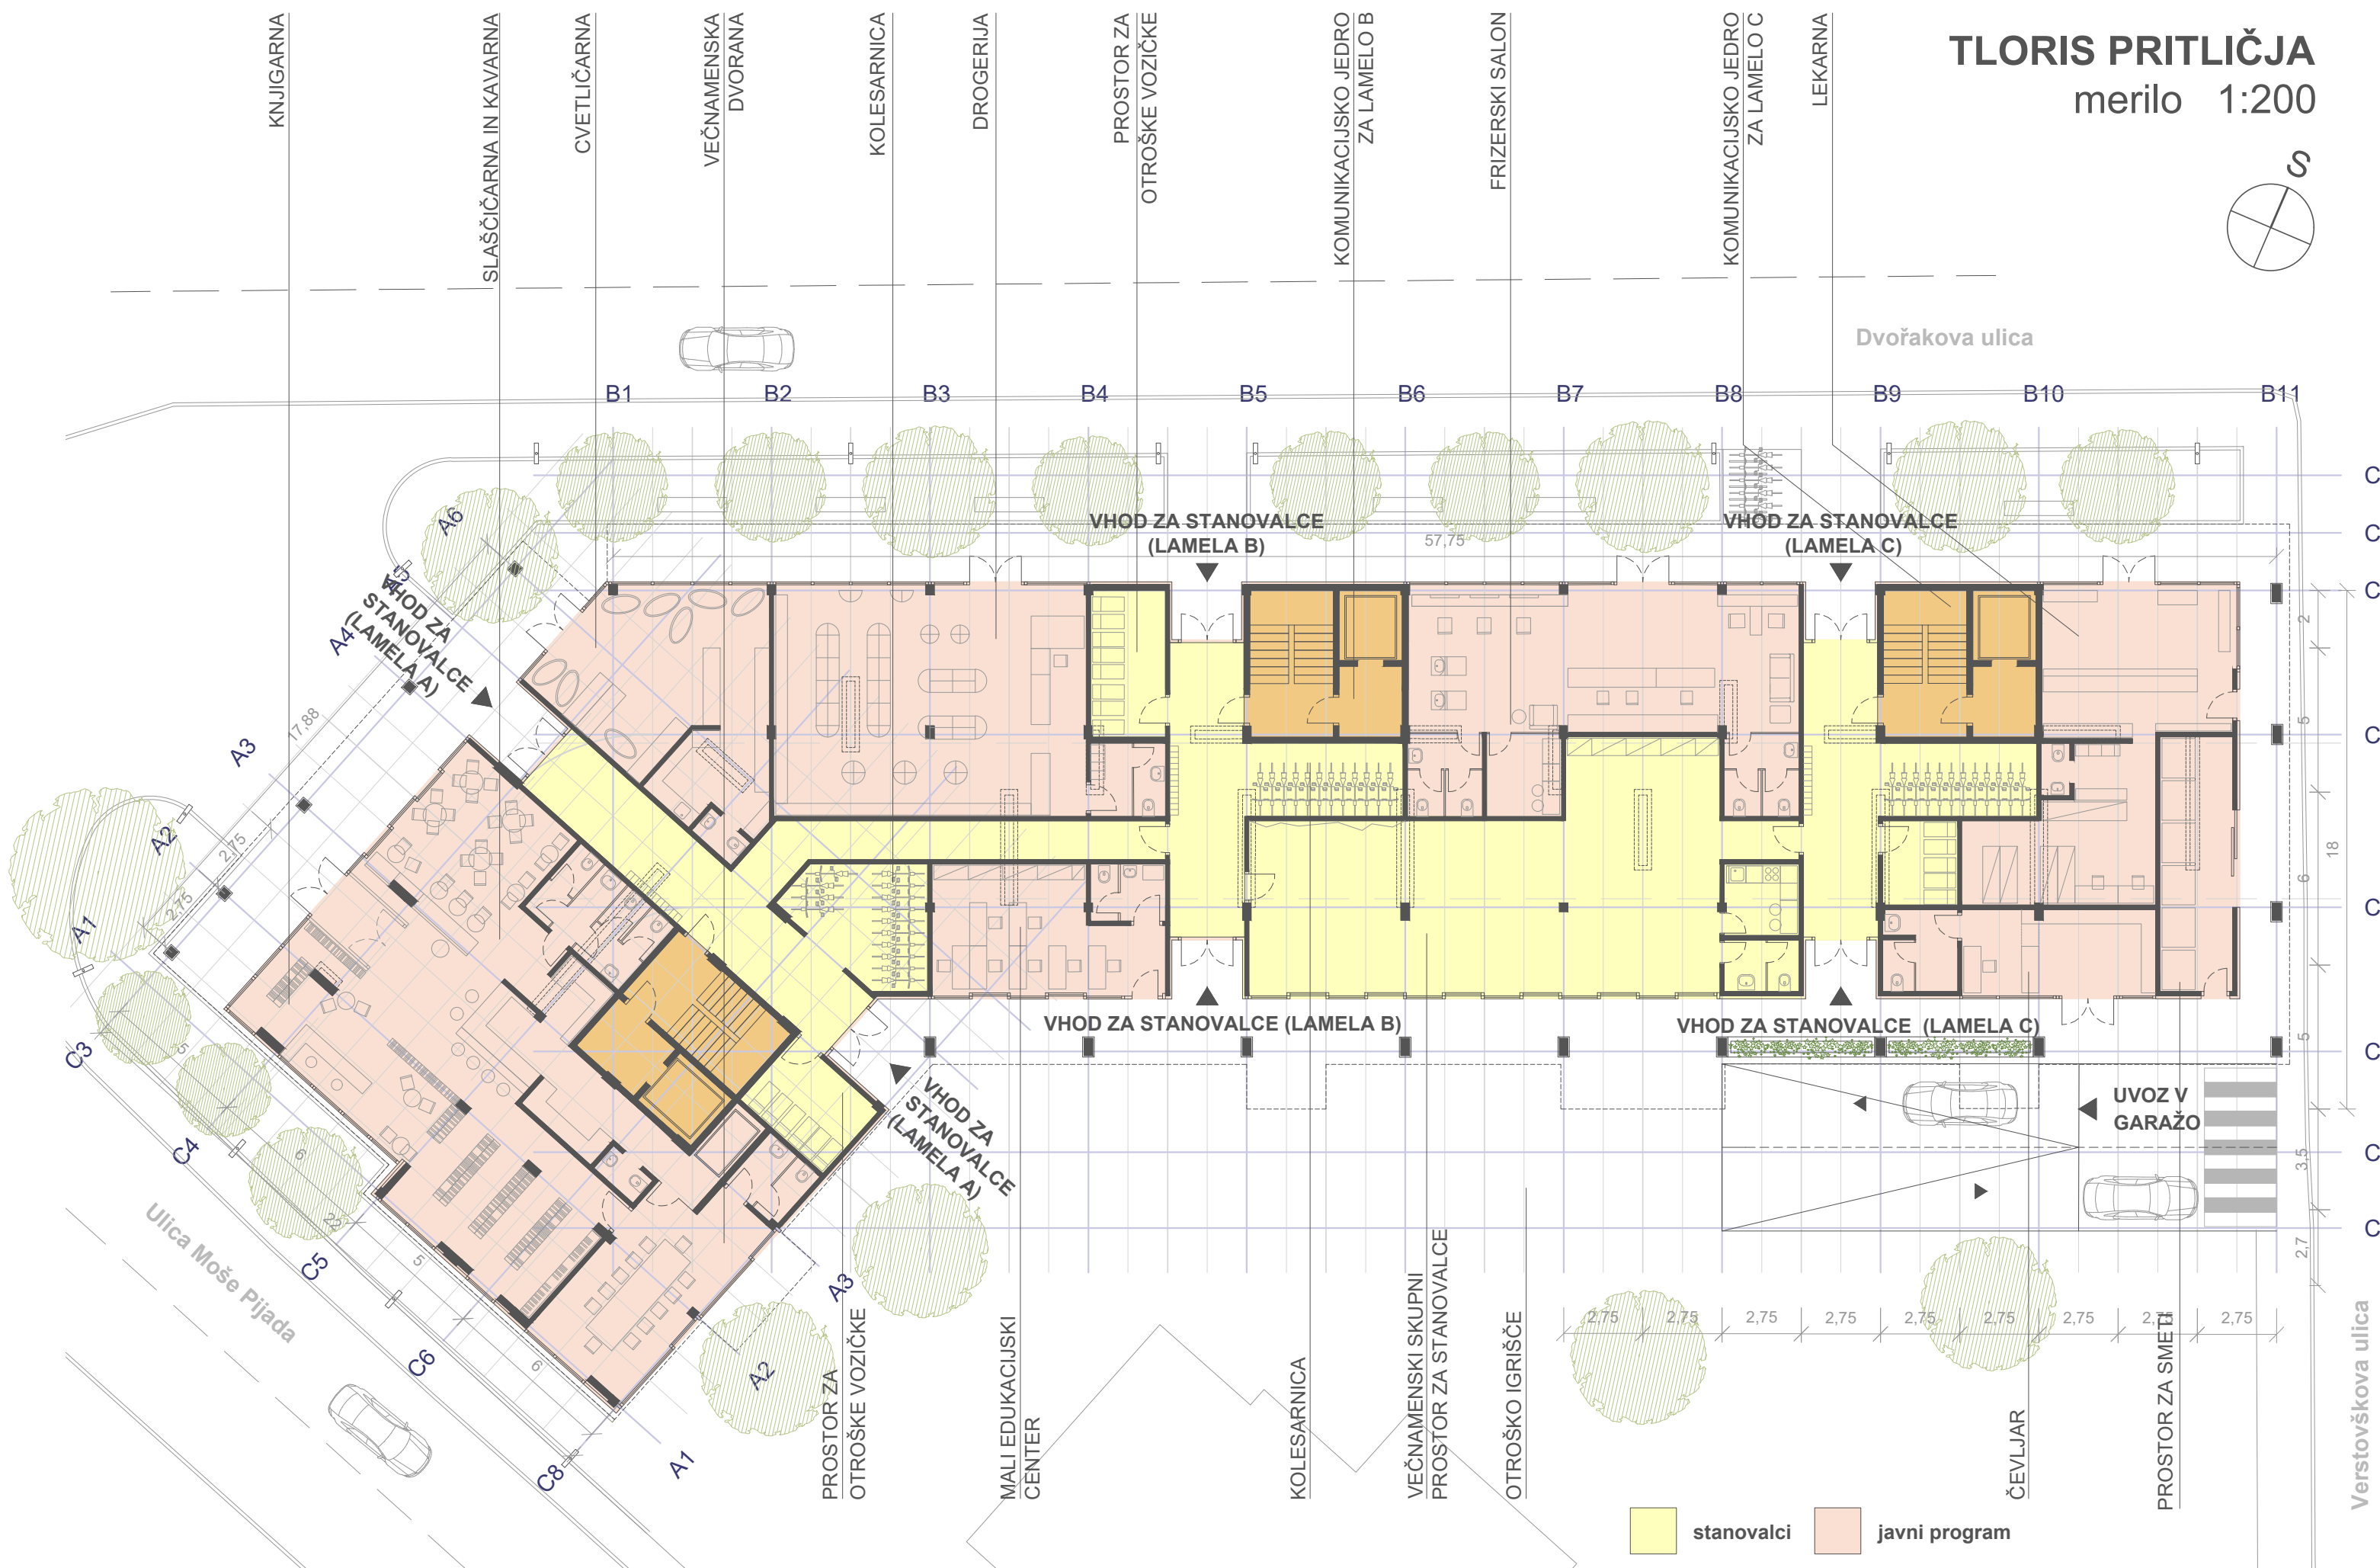

VEČSTANOVANJSKI OBJEKT DVOŘAKOVA

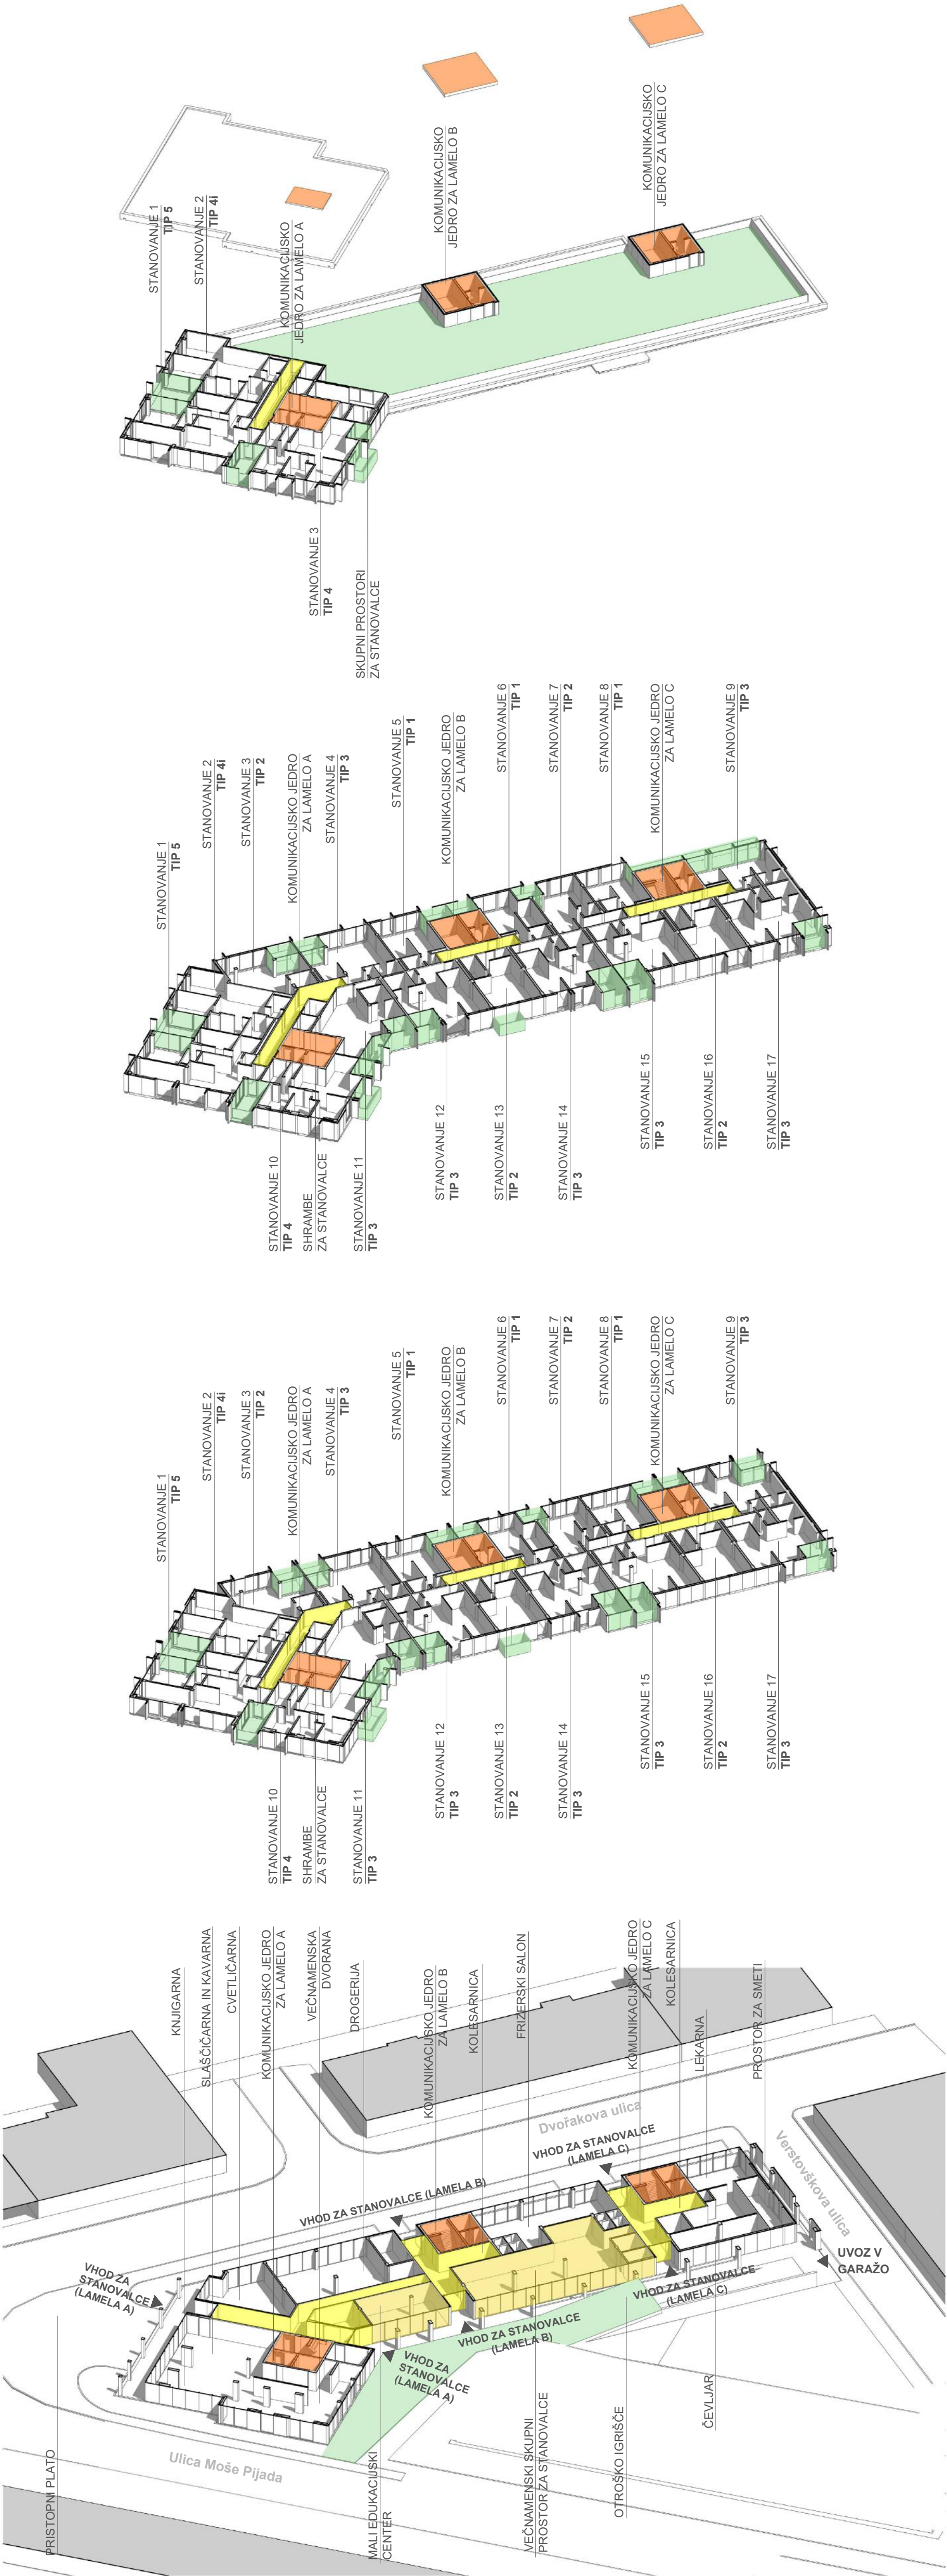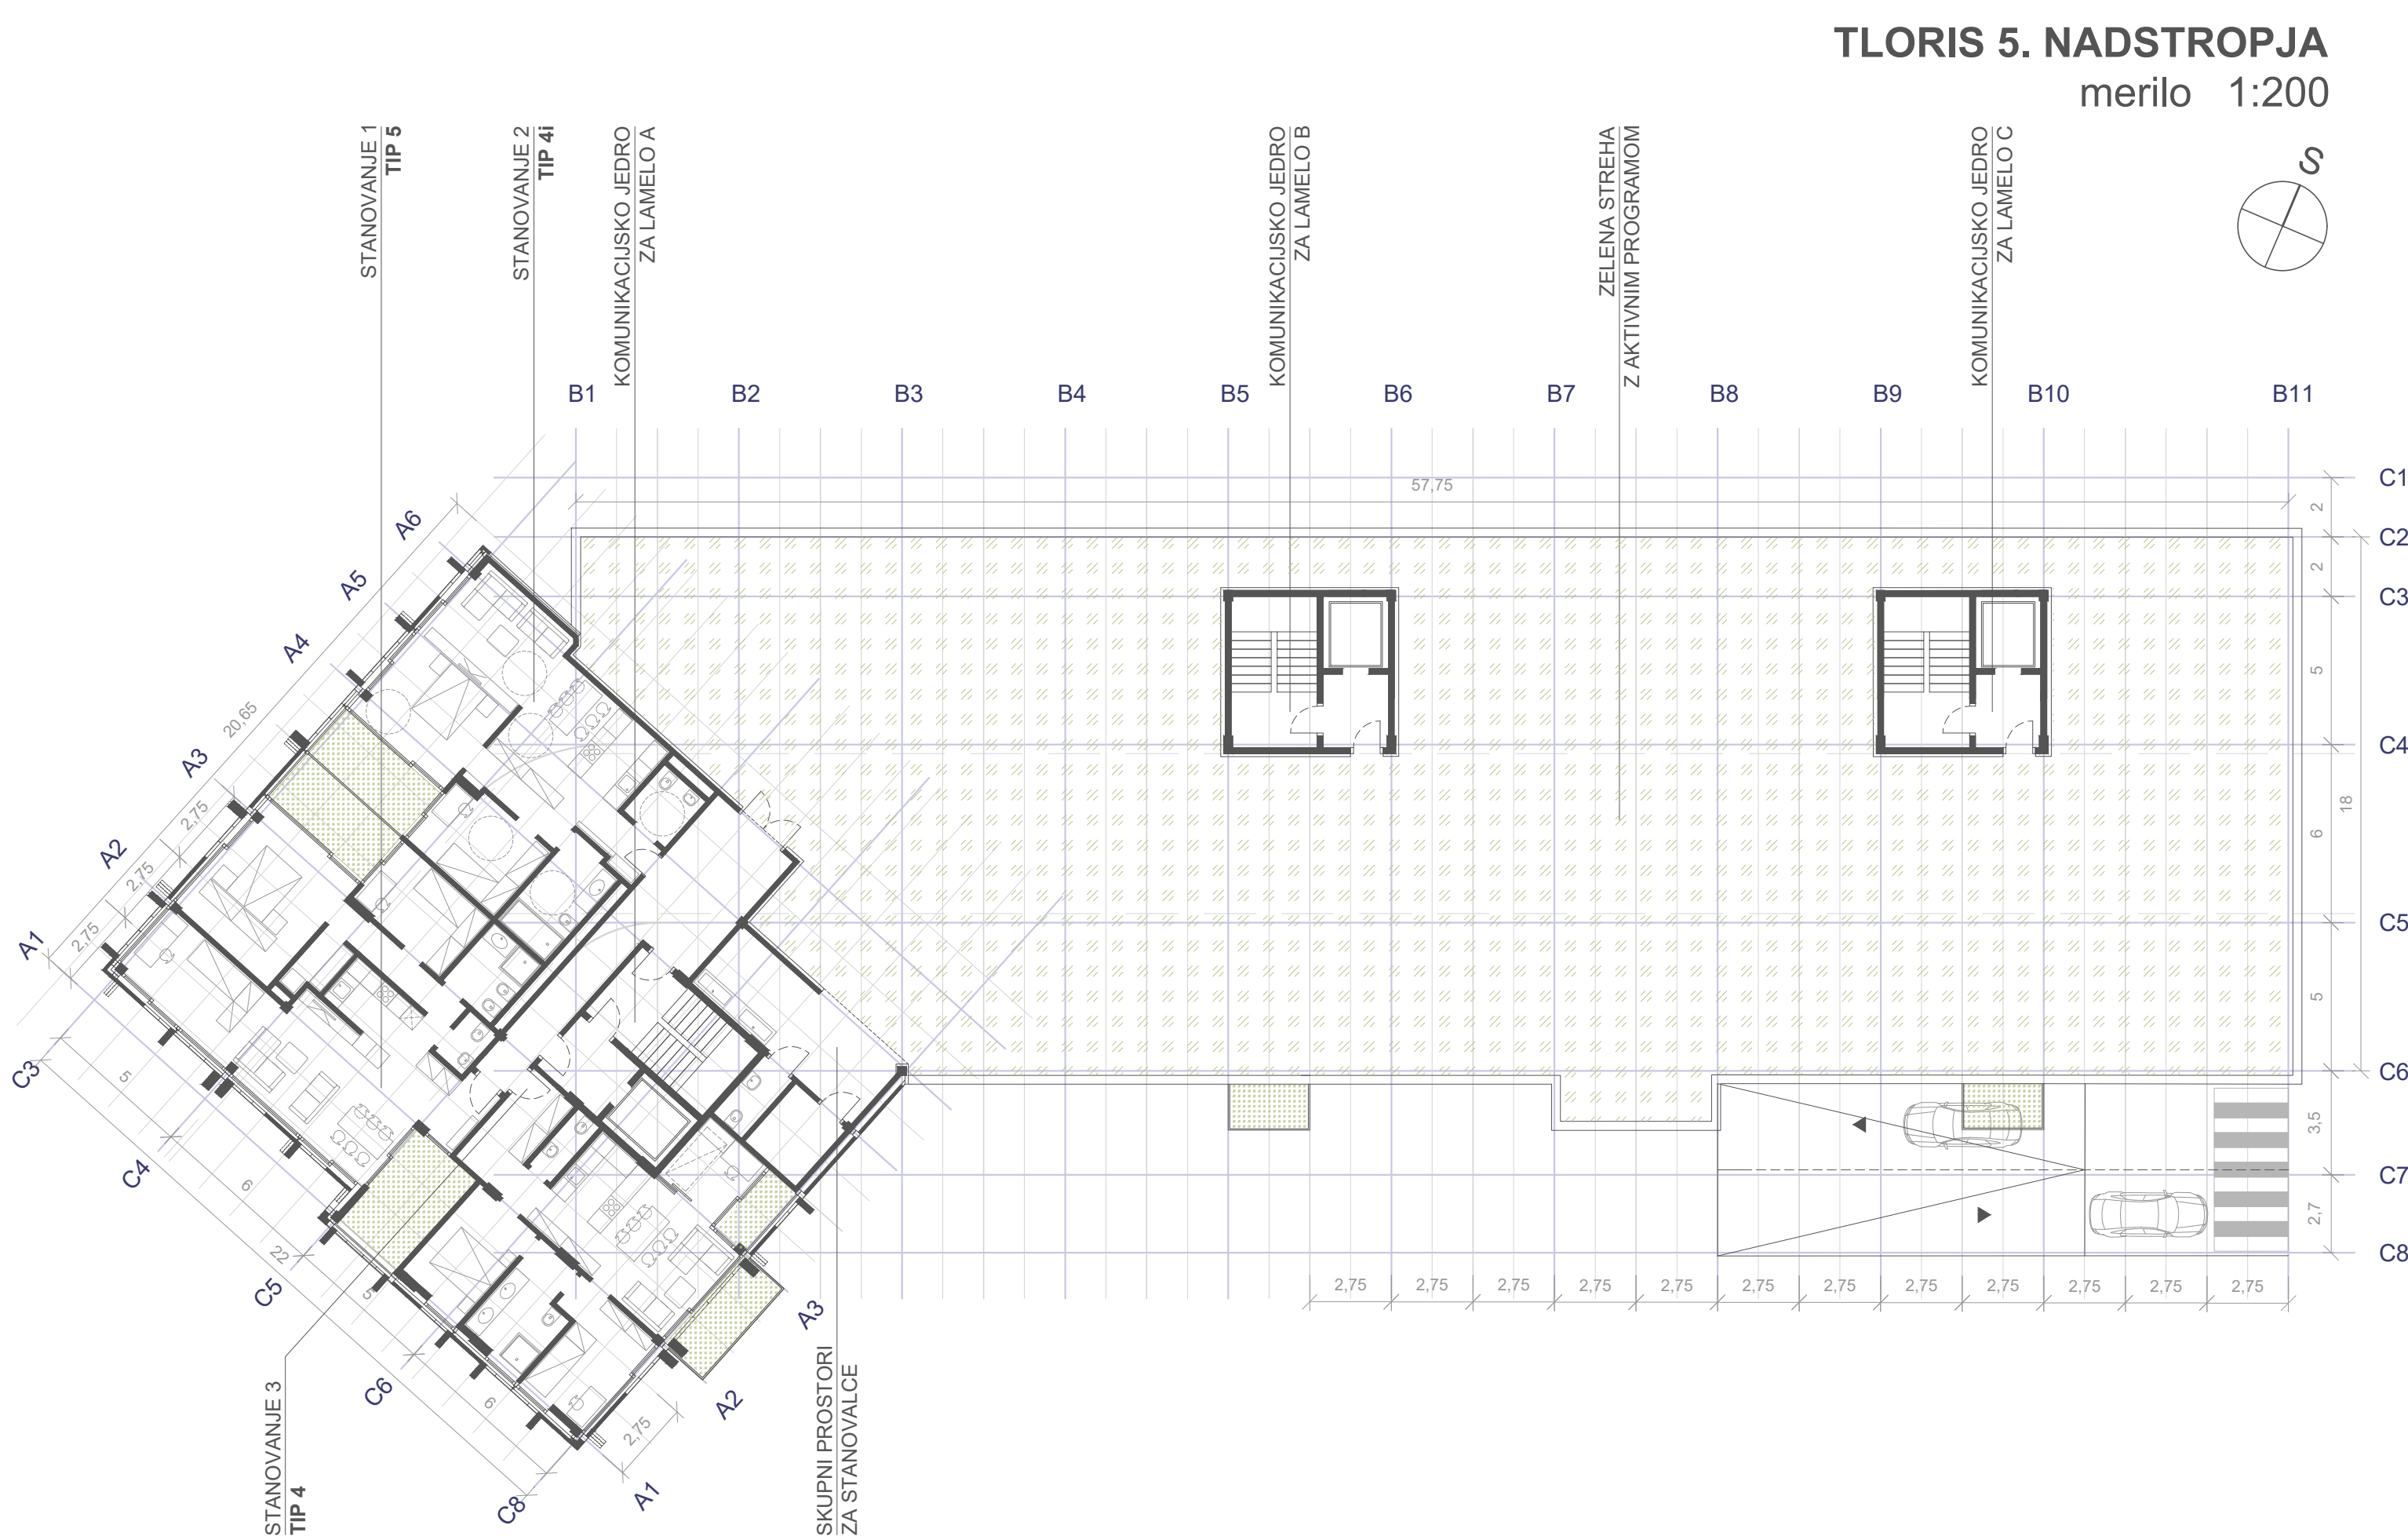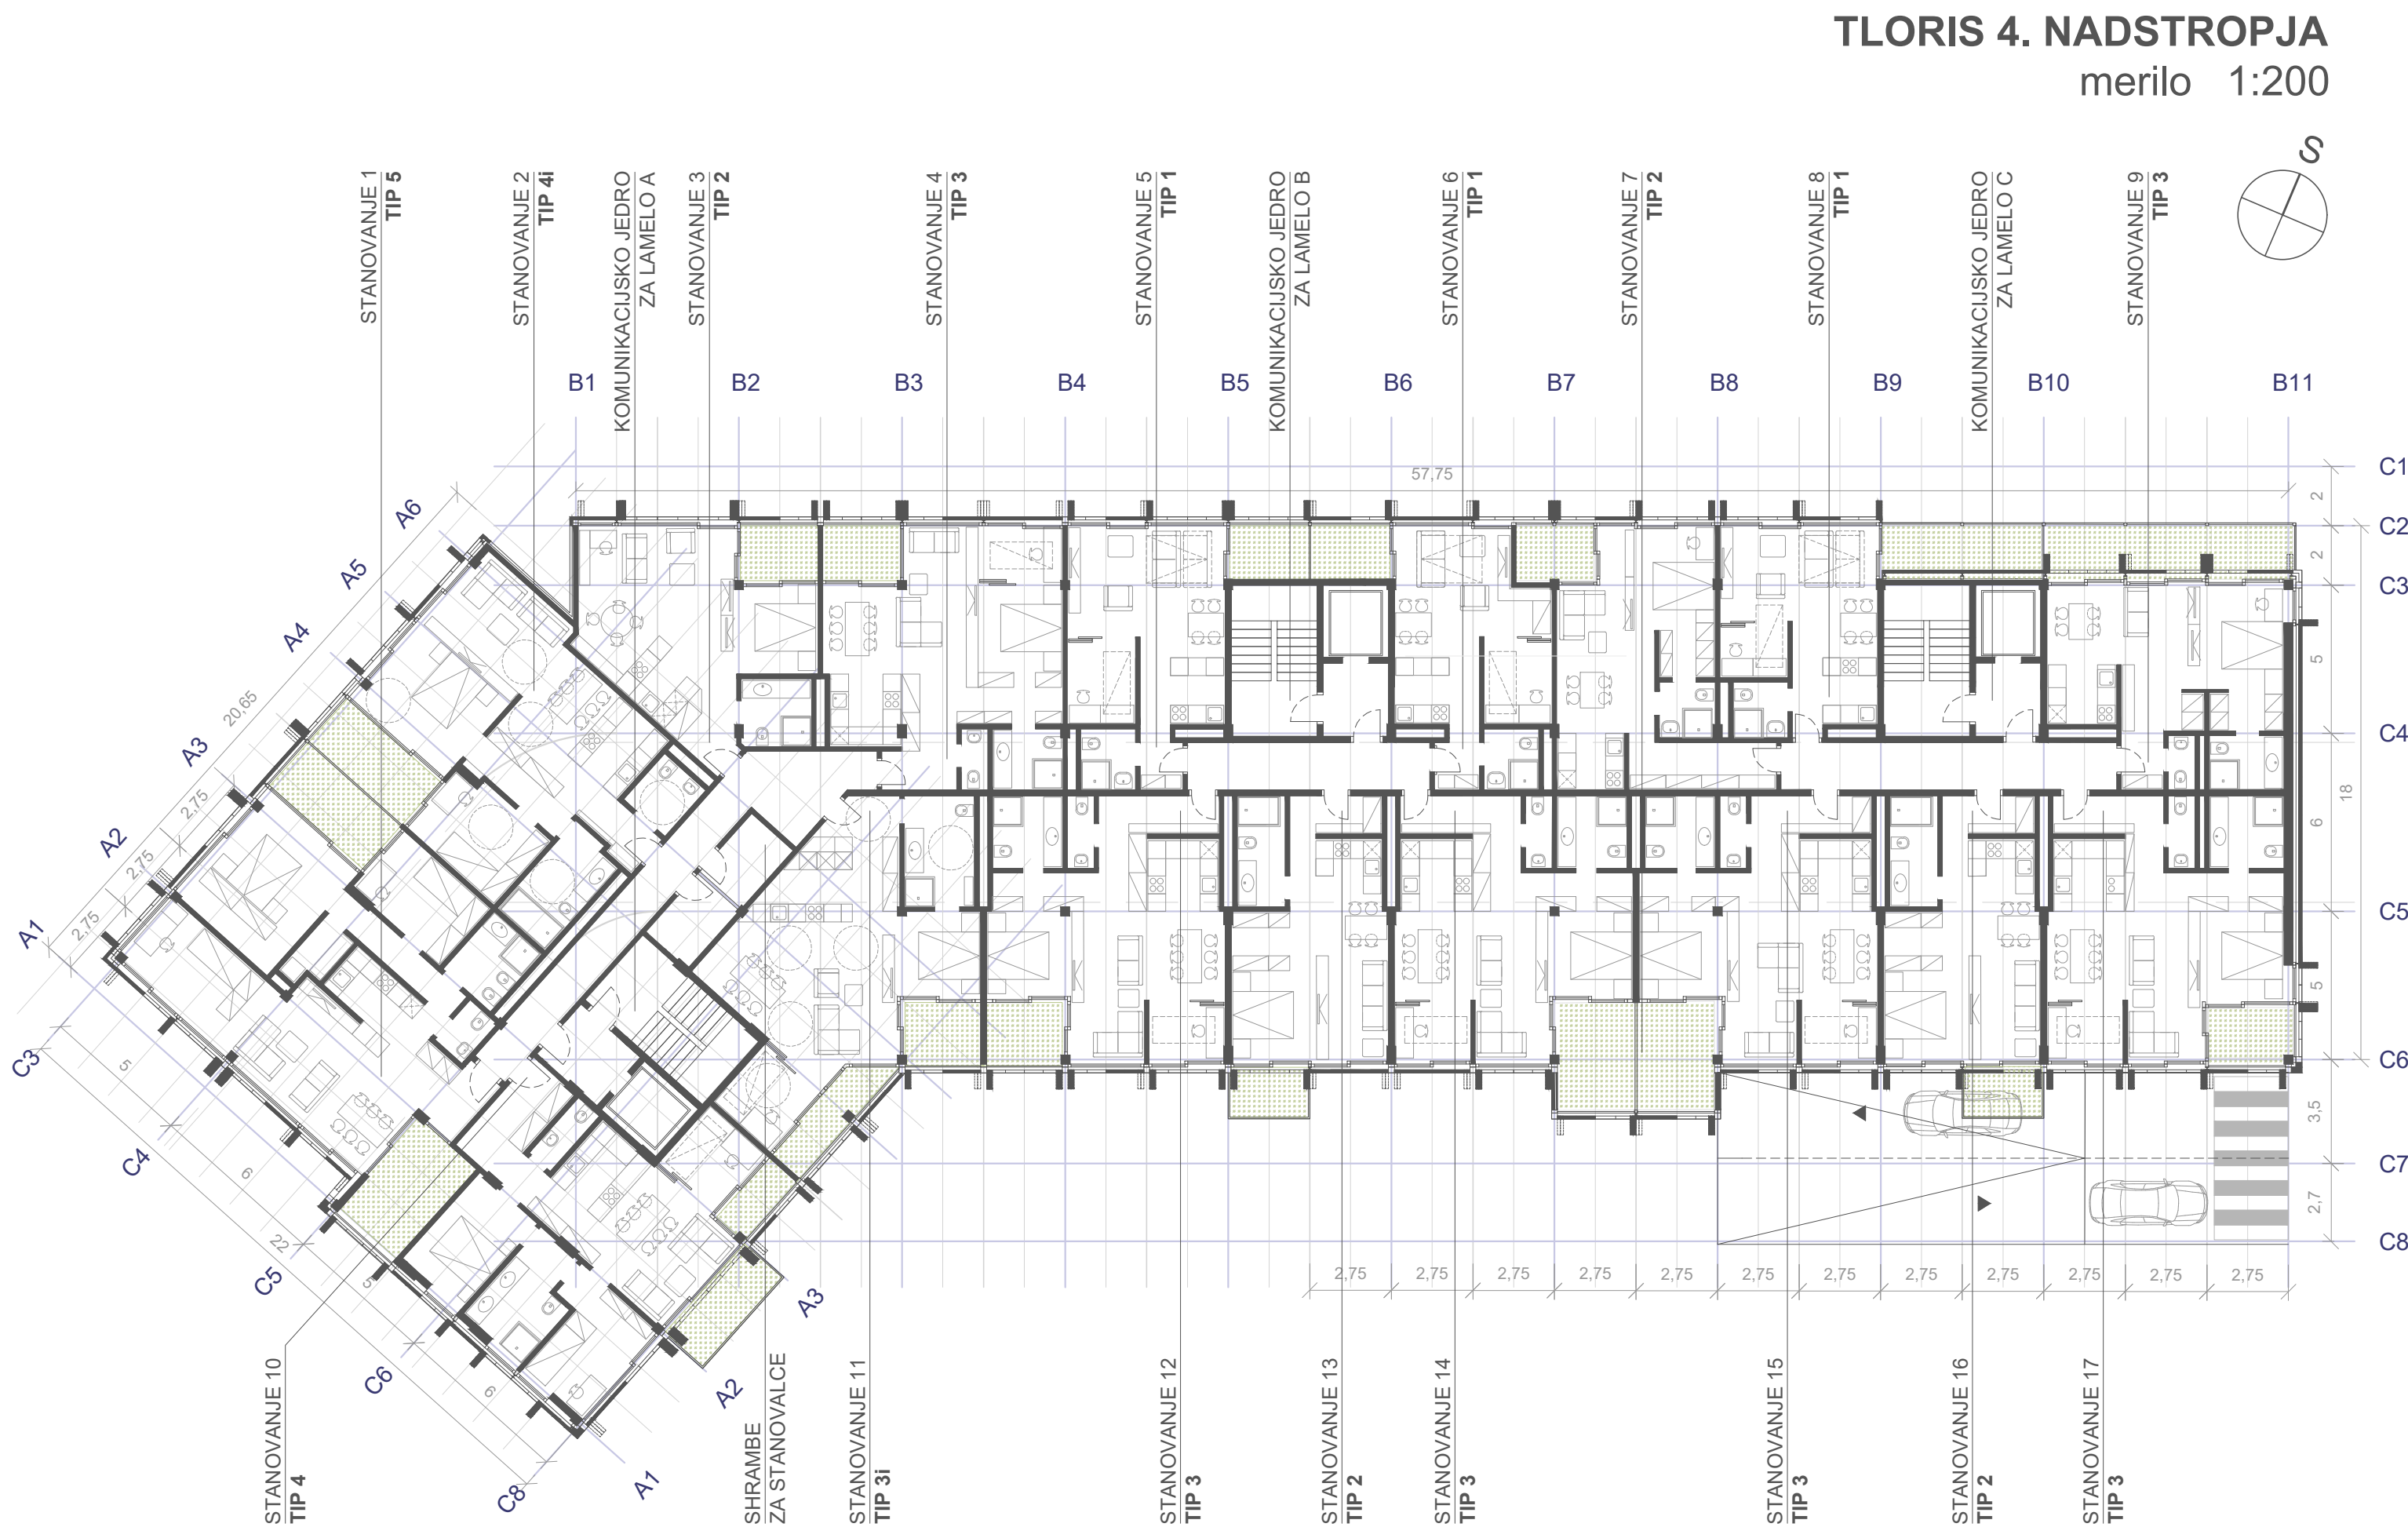


VEČSTANOVANJSKI OBJEKT DVOŘAKOVA

ST779



PREREZ SKOZI UVOZNO KLANČINO
merilo 1:200

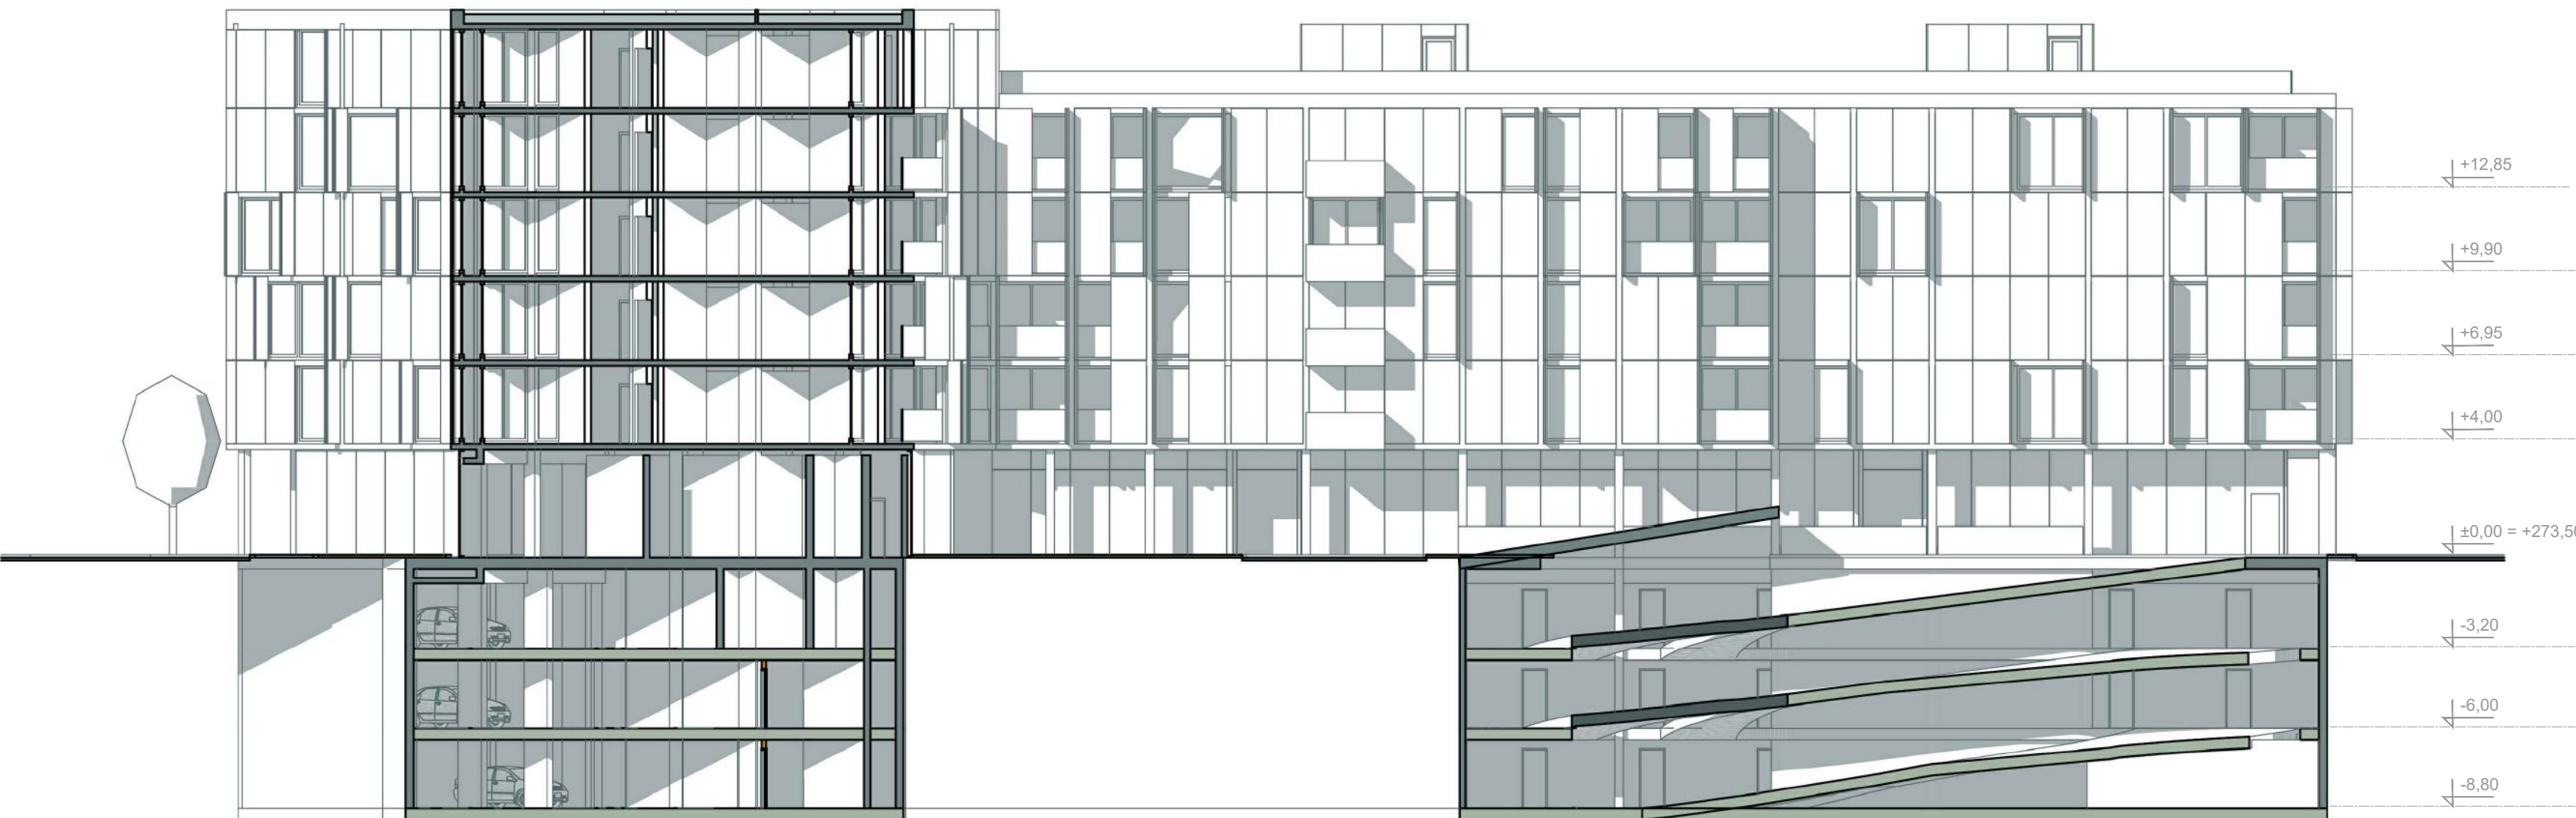


VZDOLŽNI PREREZ
merilo 1:200



JV FASADA IN V FASADA
merilo 1:200



PREČNI PREREZ
merilo 1:200

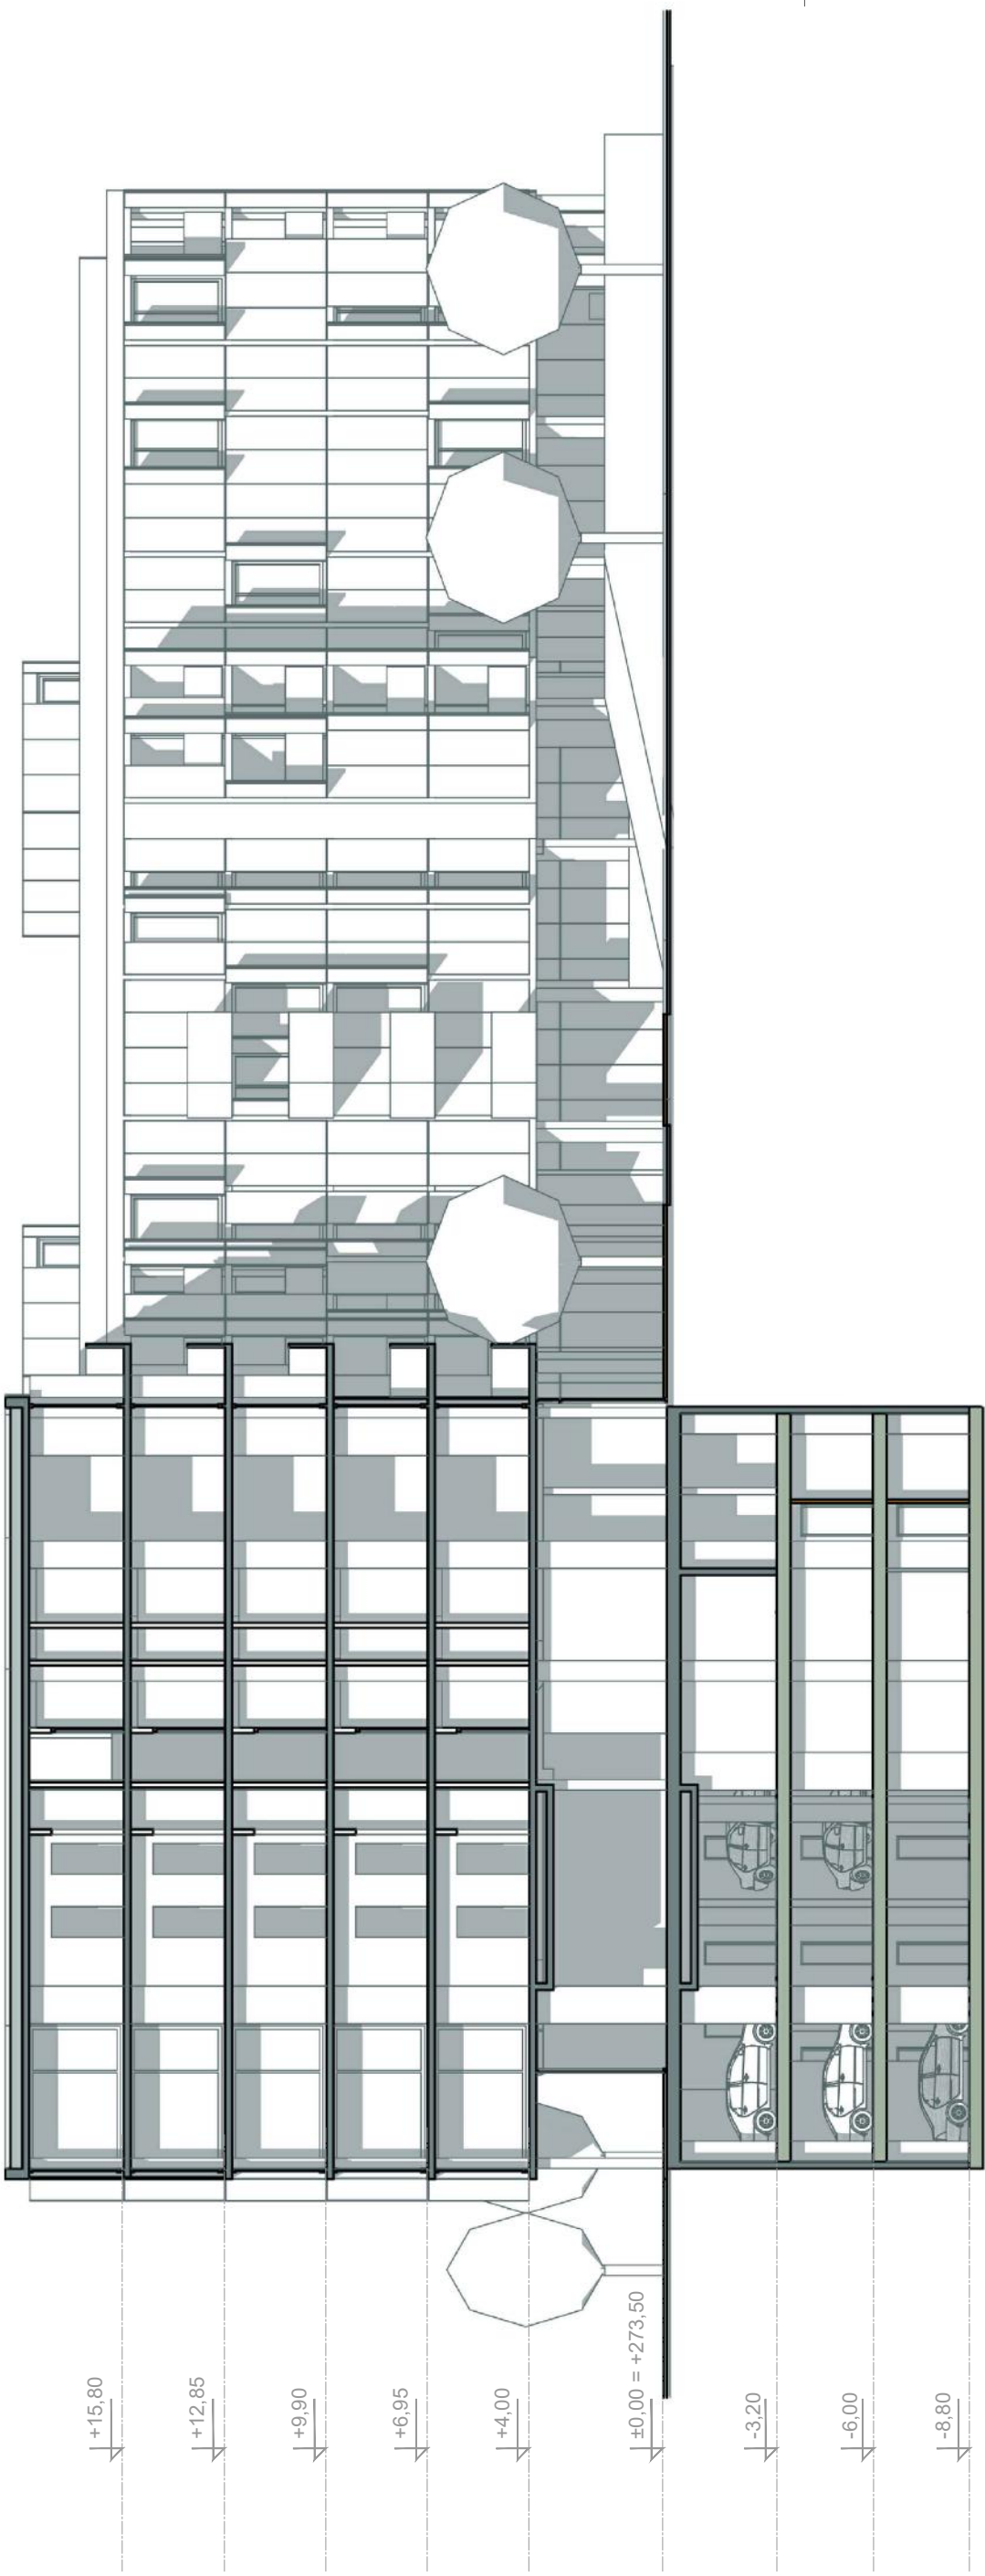

SZ FASADA- pogled z Dvořakove ulice
merilo 1:200

