



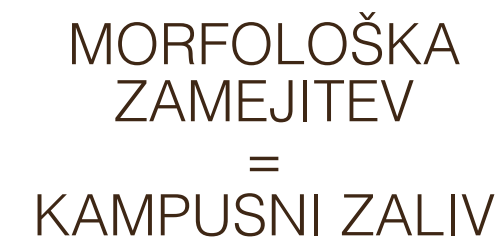


 **SITUACIJA STREHE** M 1:500




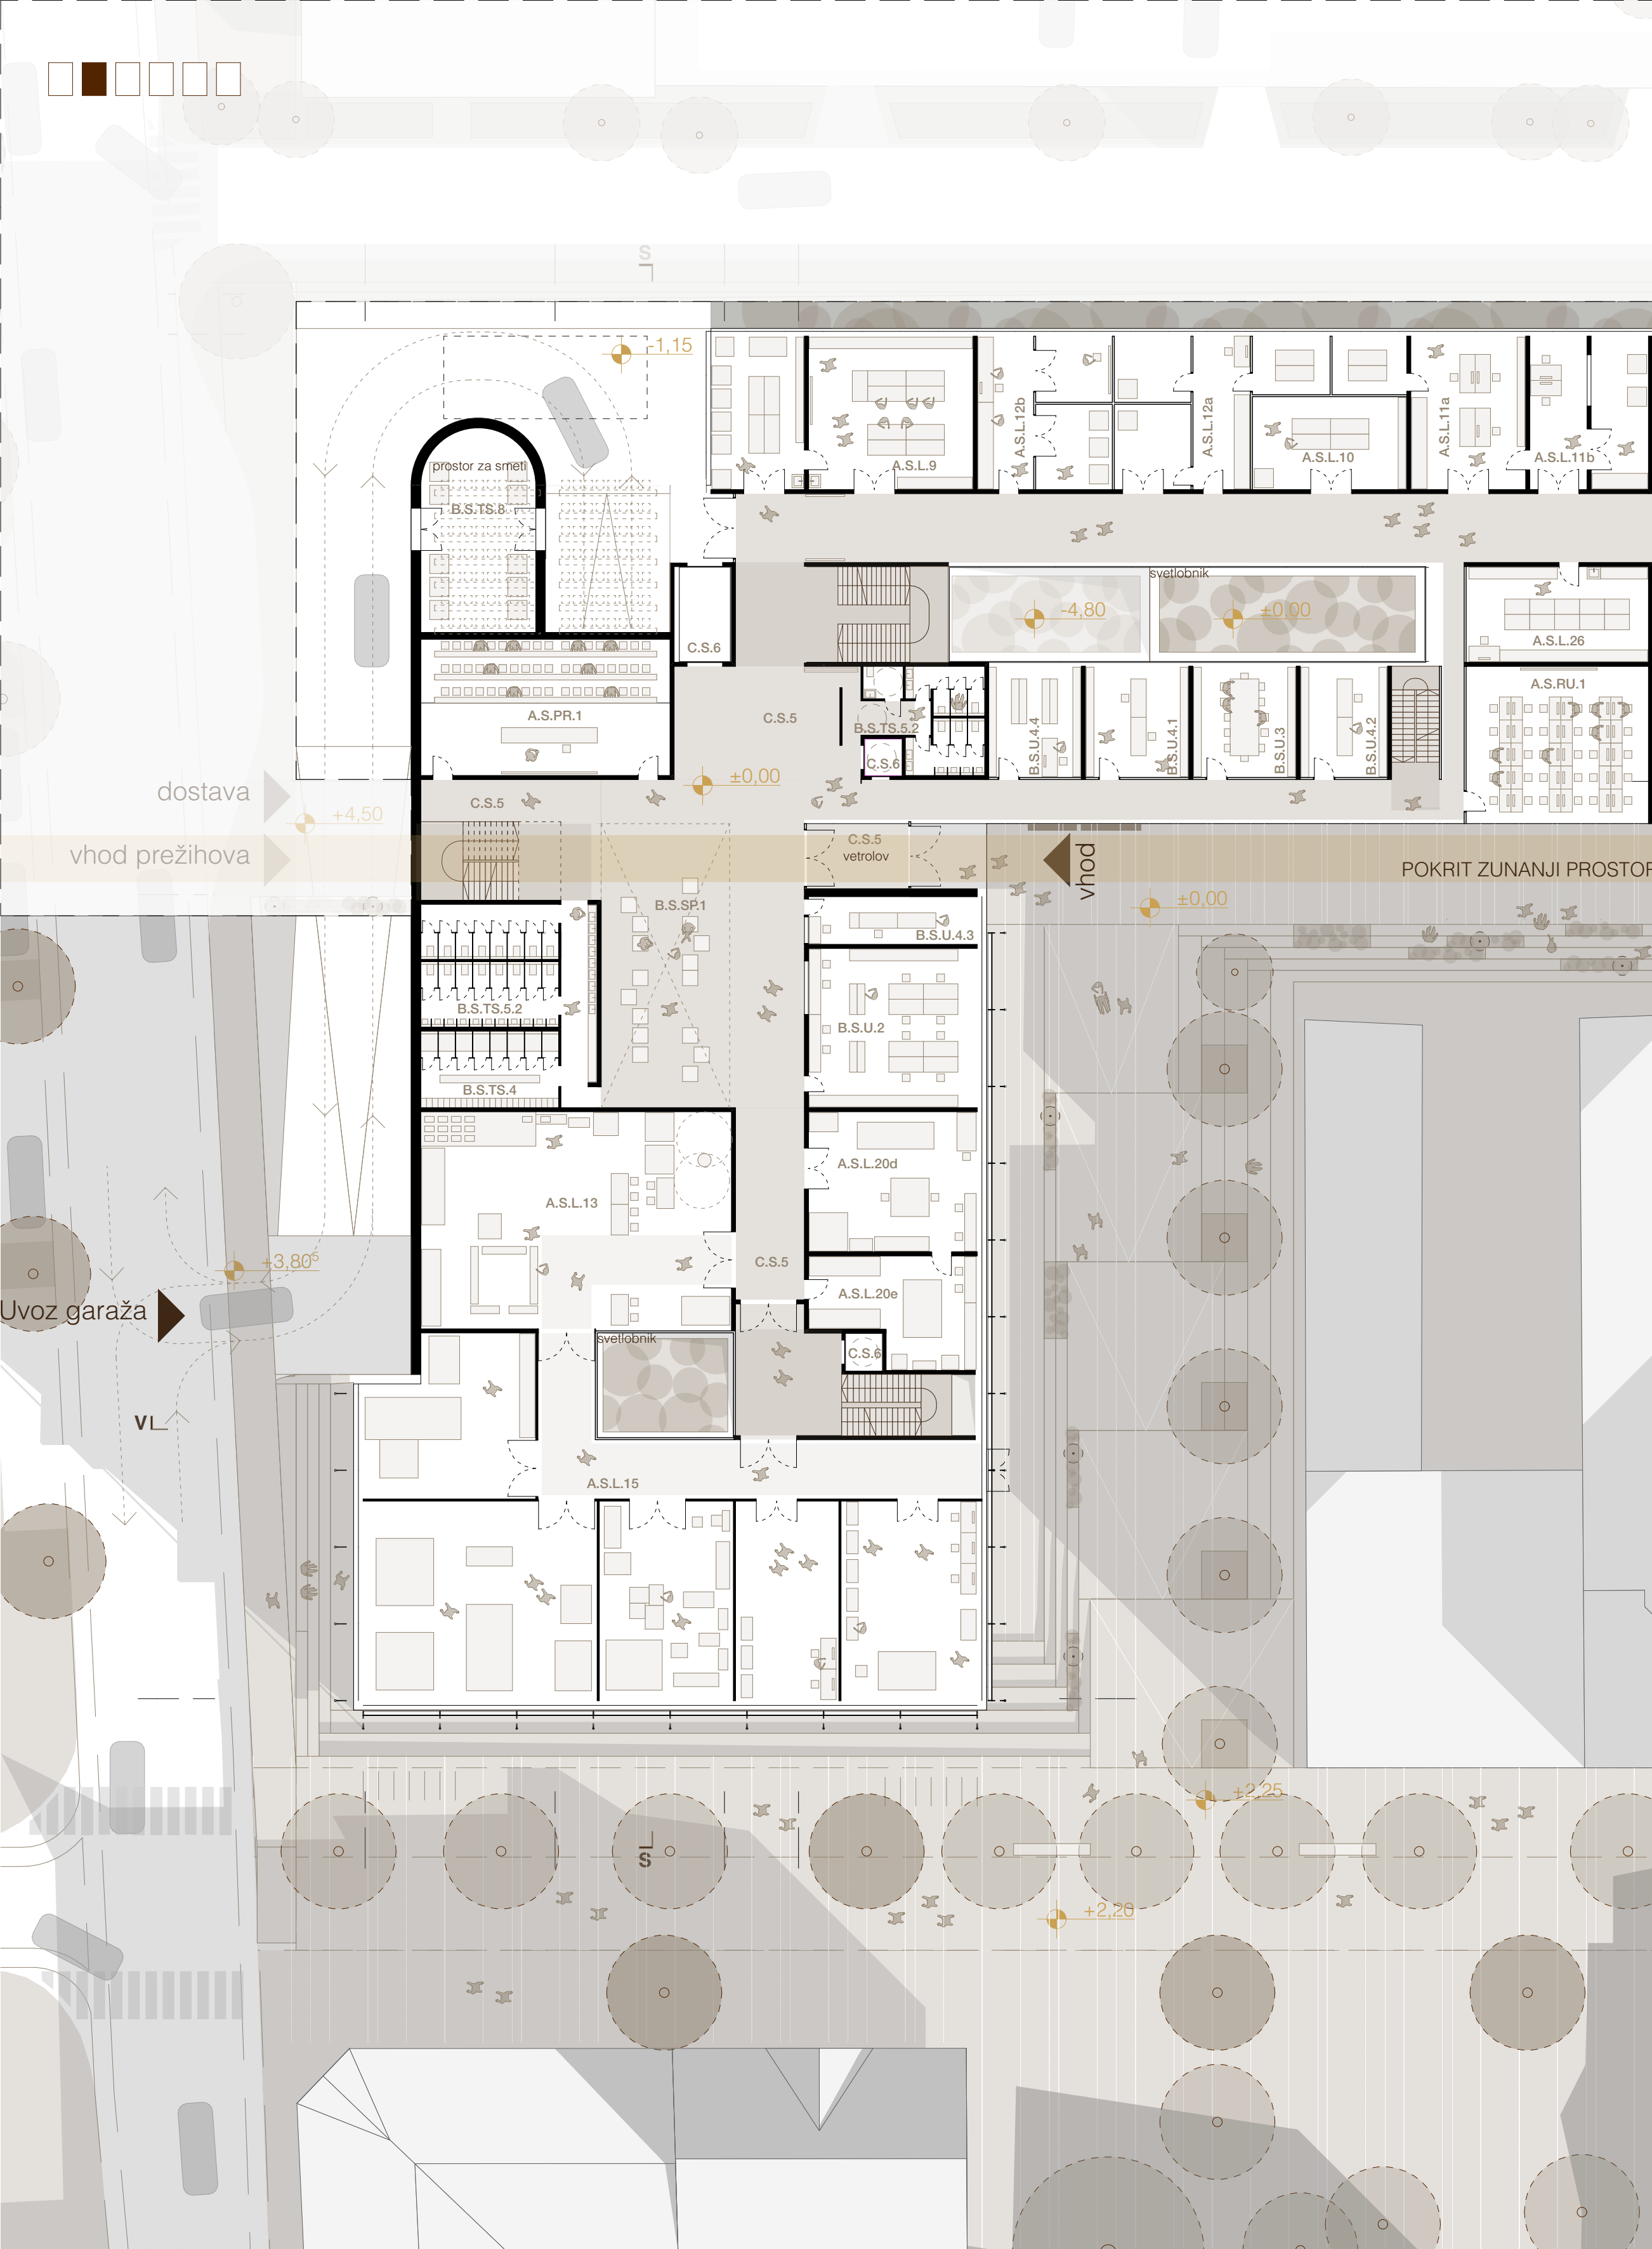


PRITLIČJE Z ZUNANJO UREDITVIJO M 1:250

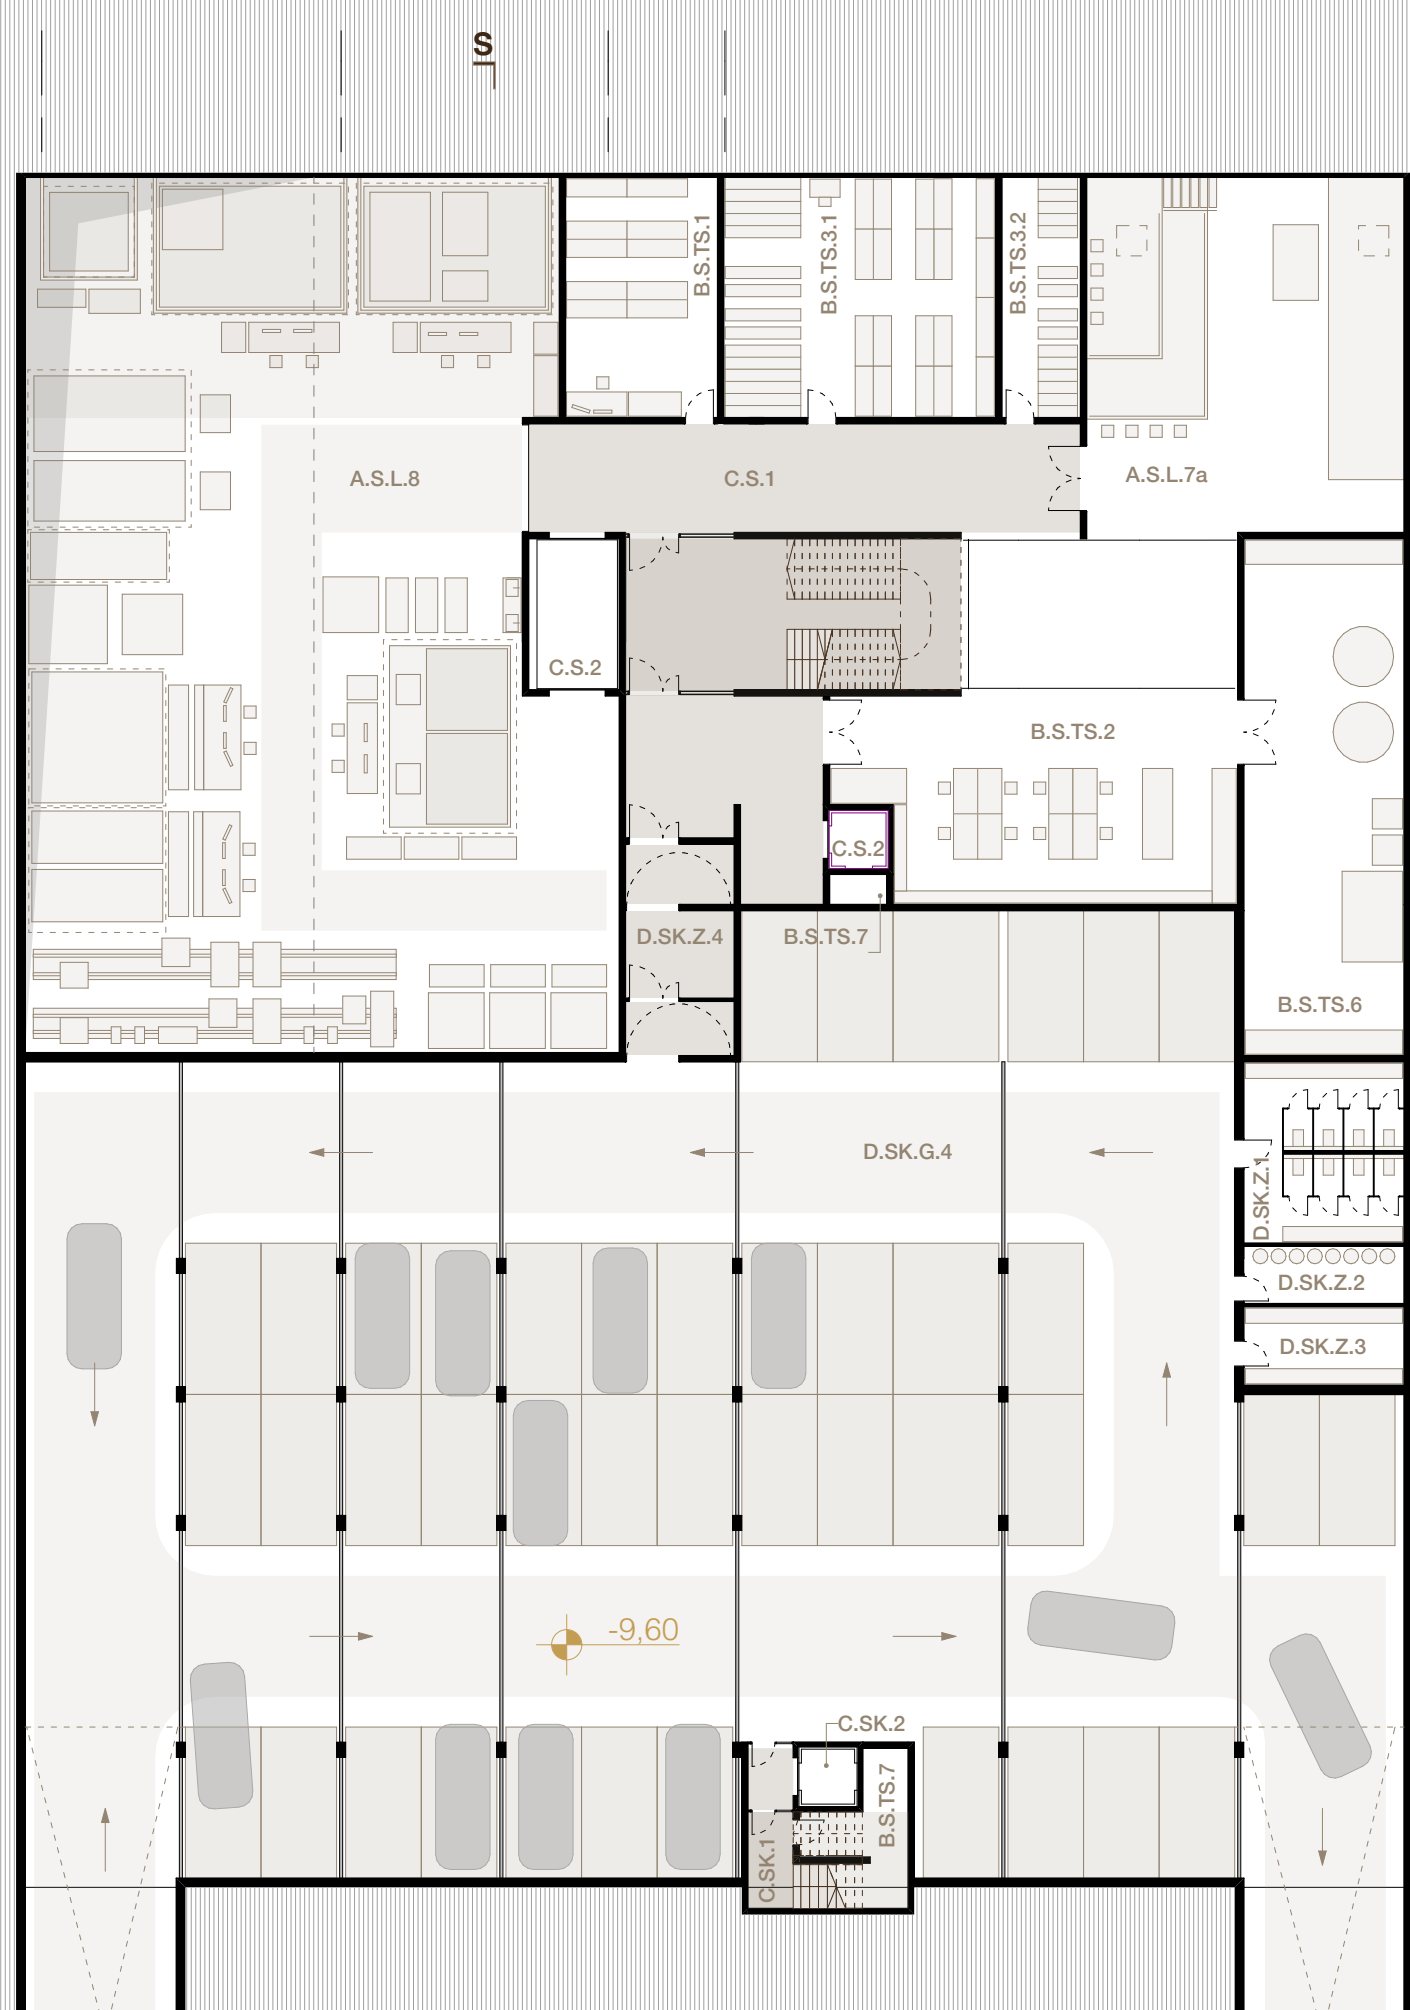


KLET 3 M 1:250

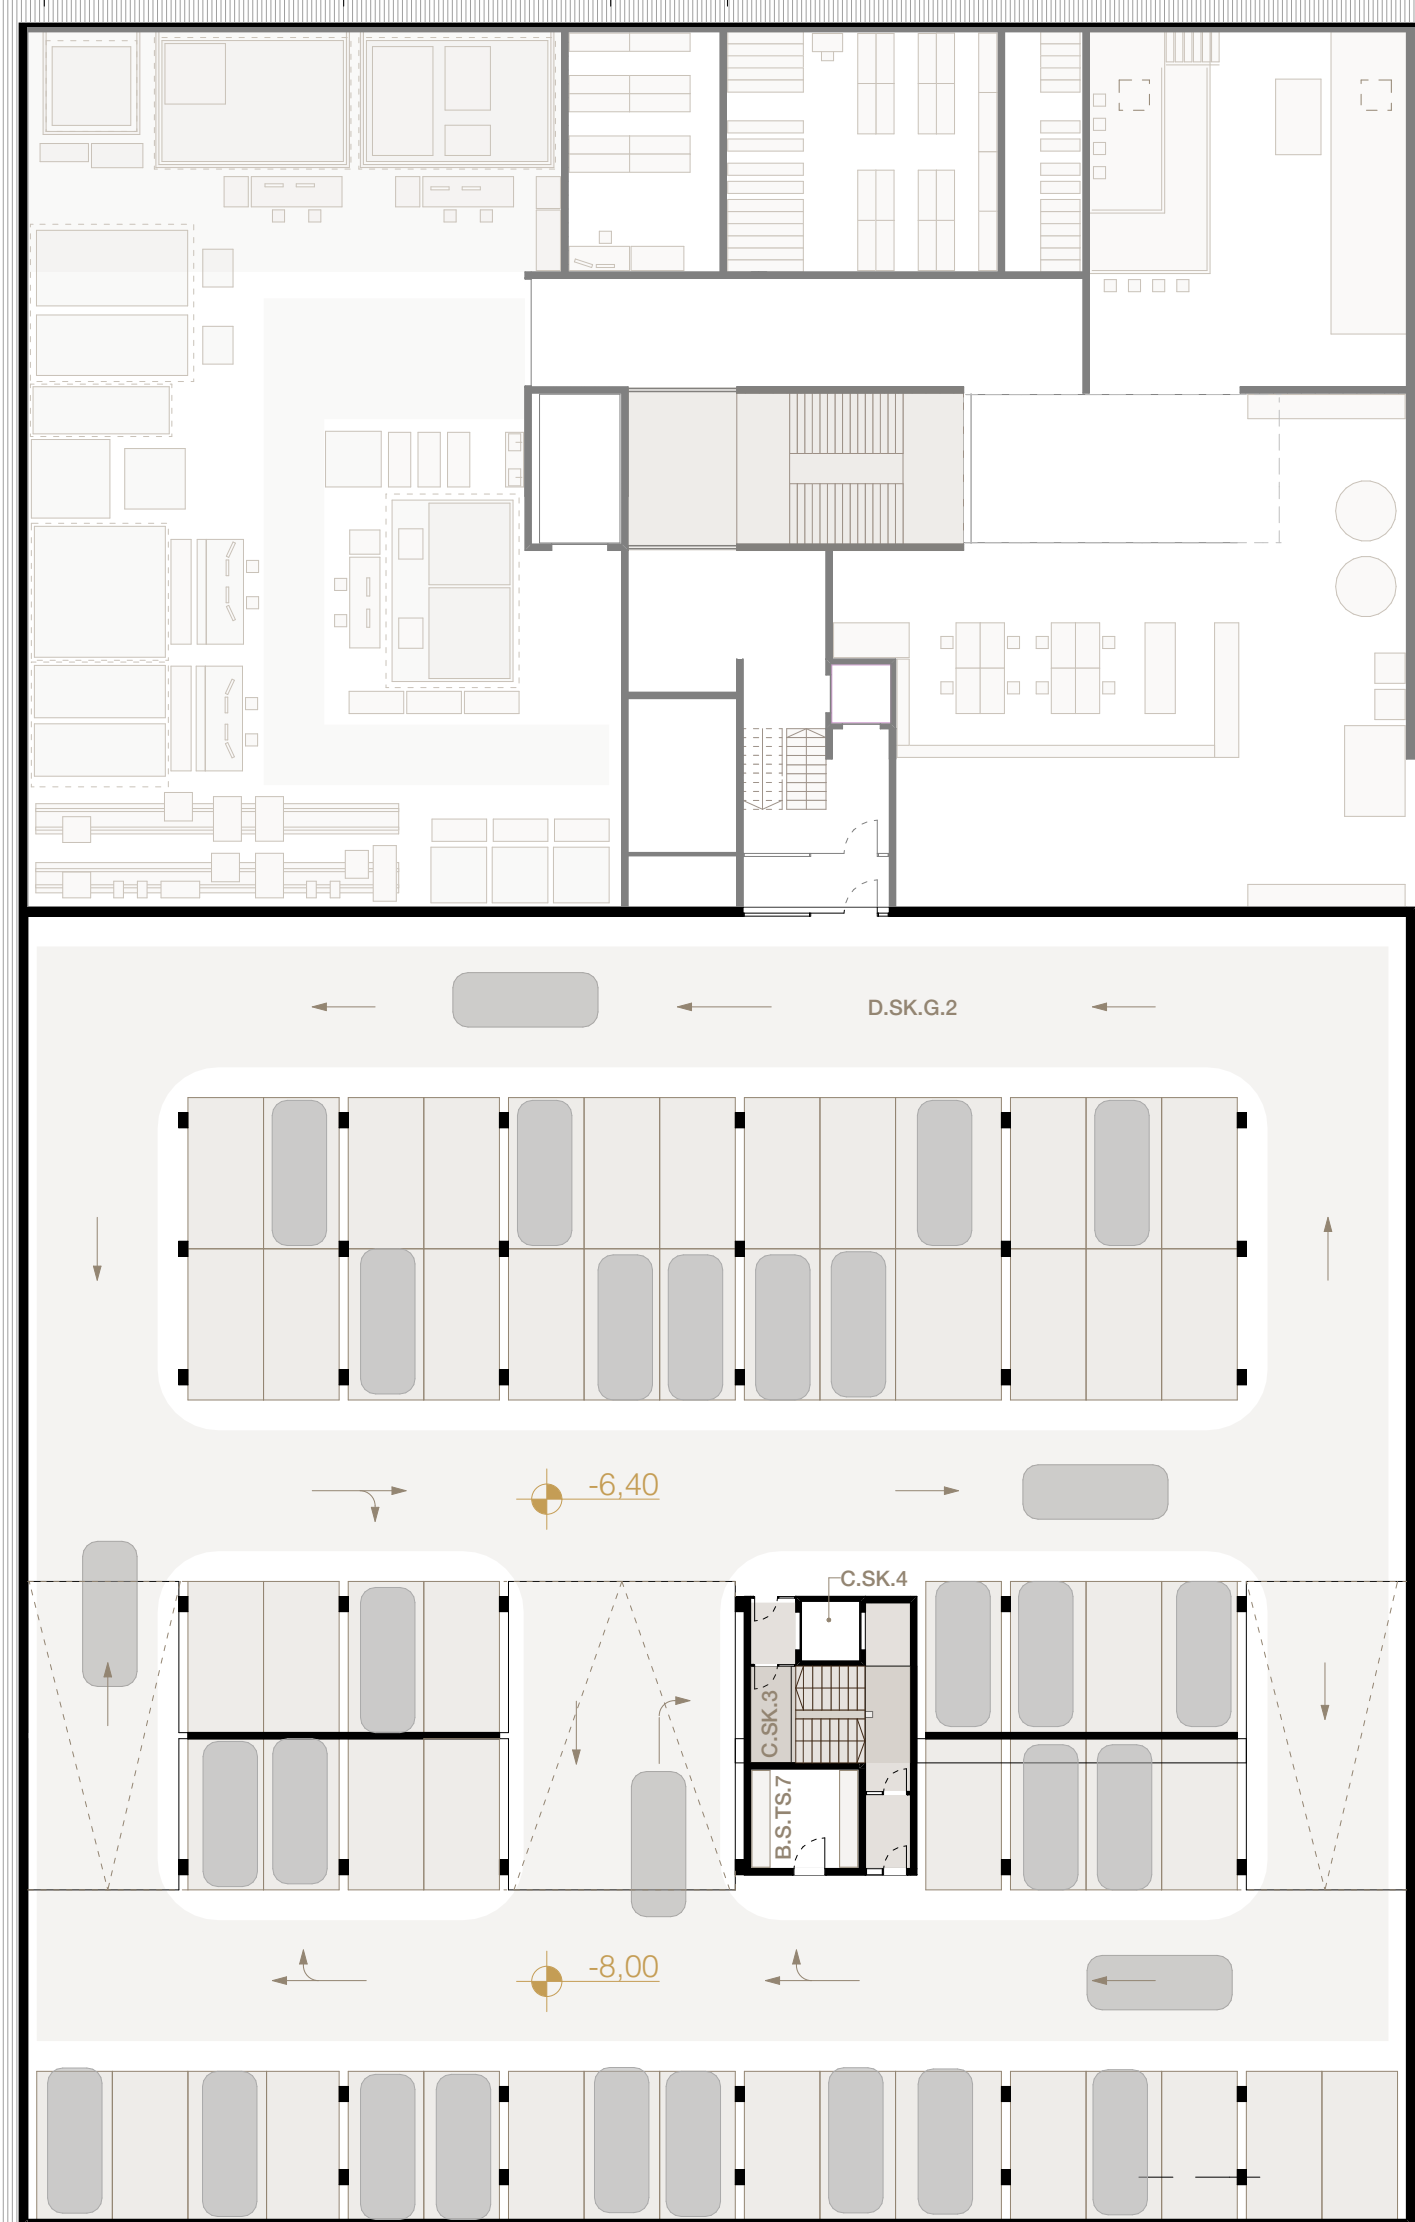

KLET 2 M 1:250

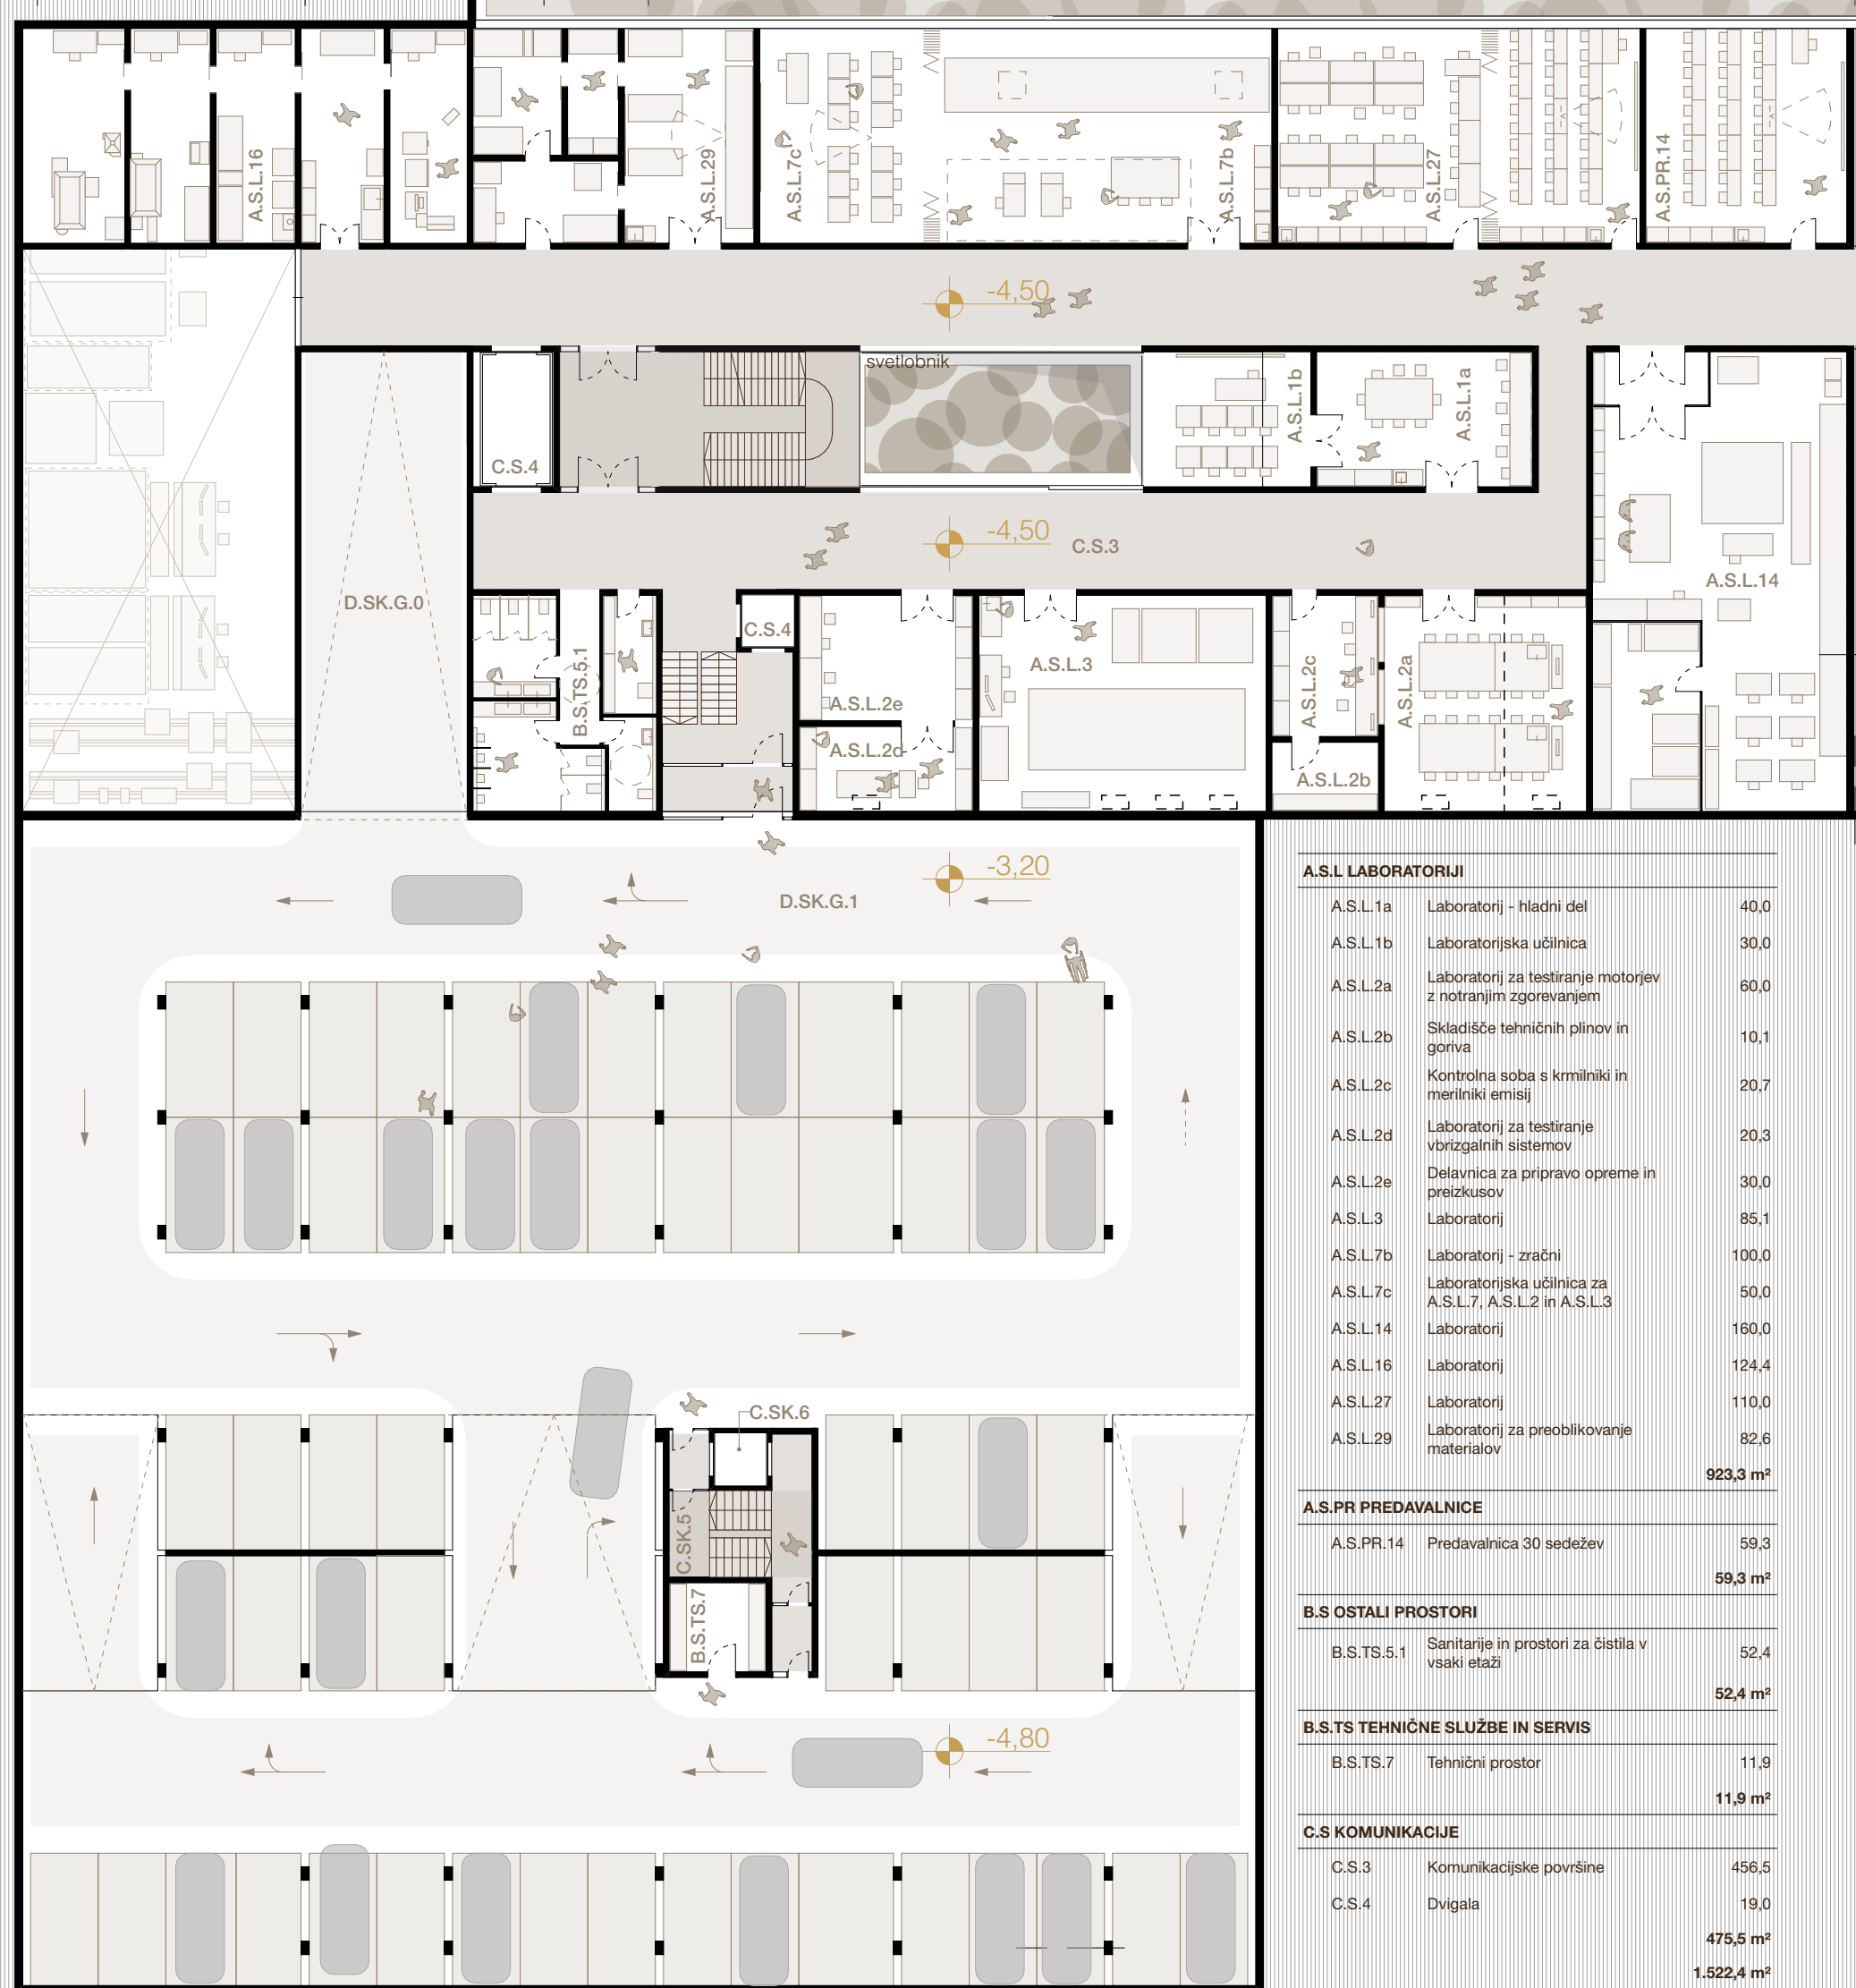


KLET 1 M 1:250

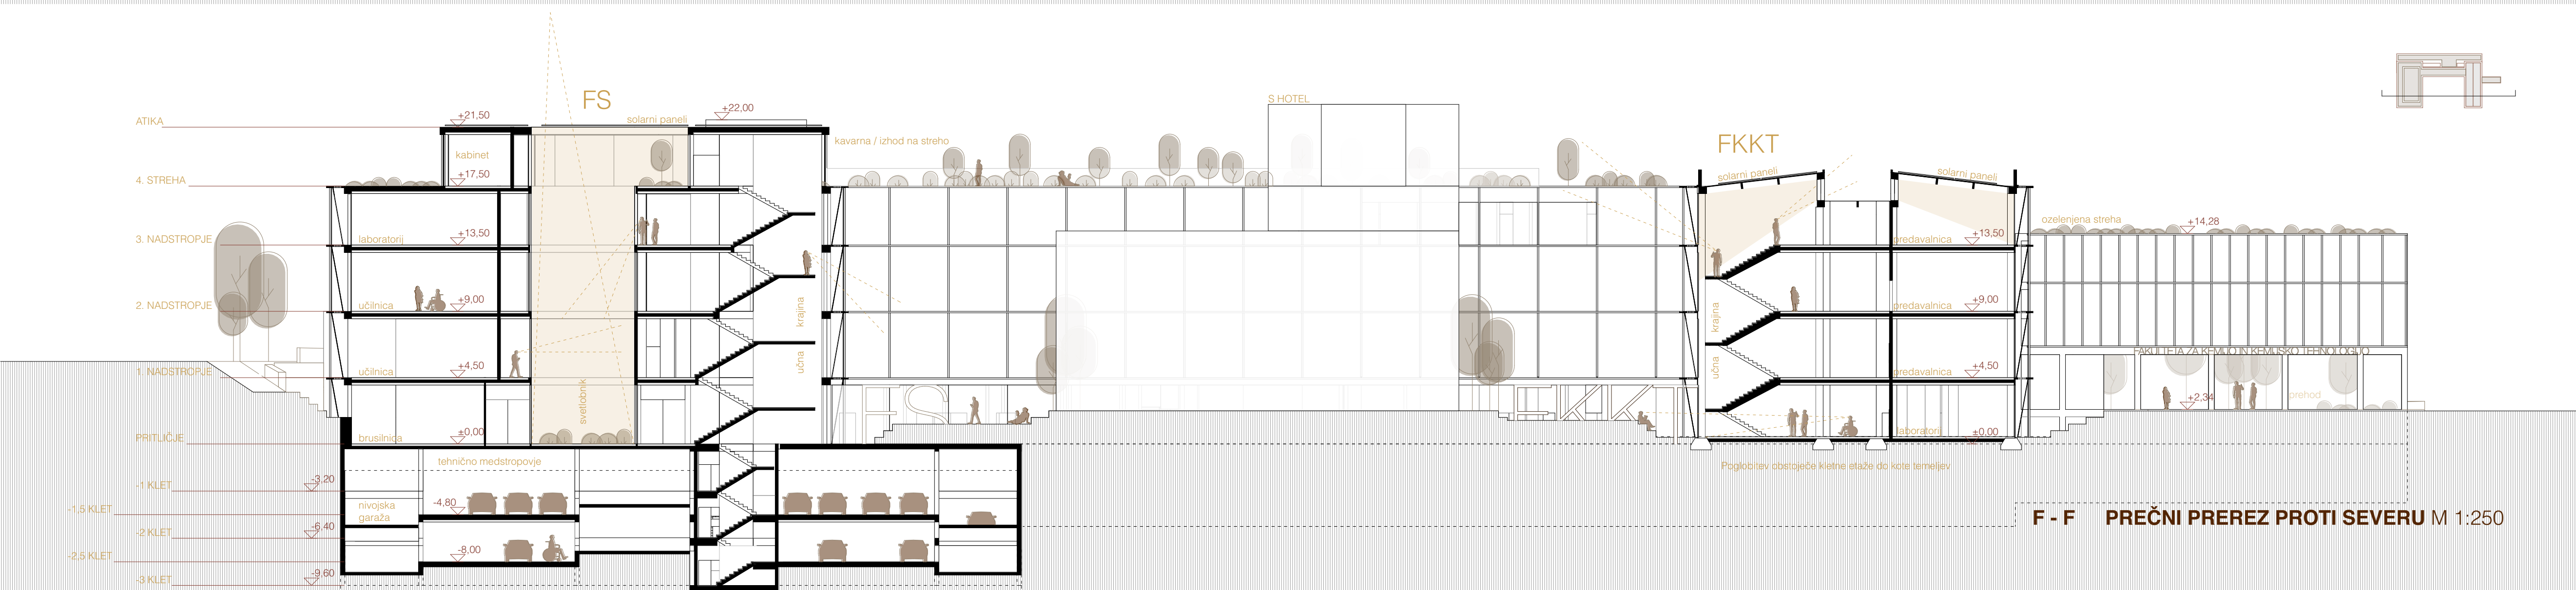


F - F PREČNI PREREZ PROTI SEVERU M 1:250



I. NADSTROPJE M 1:250

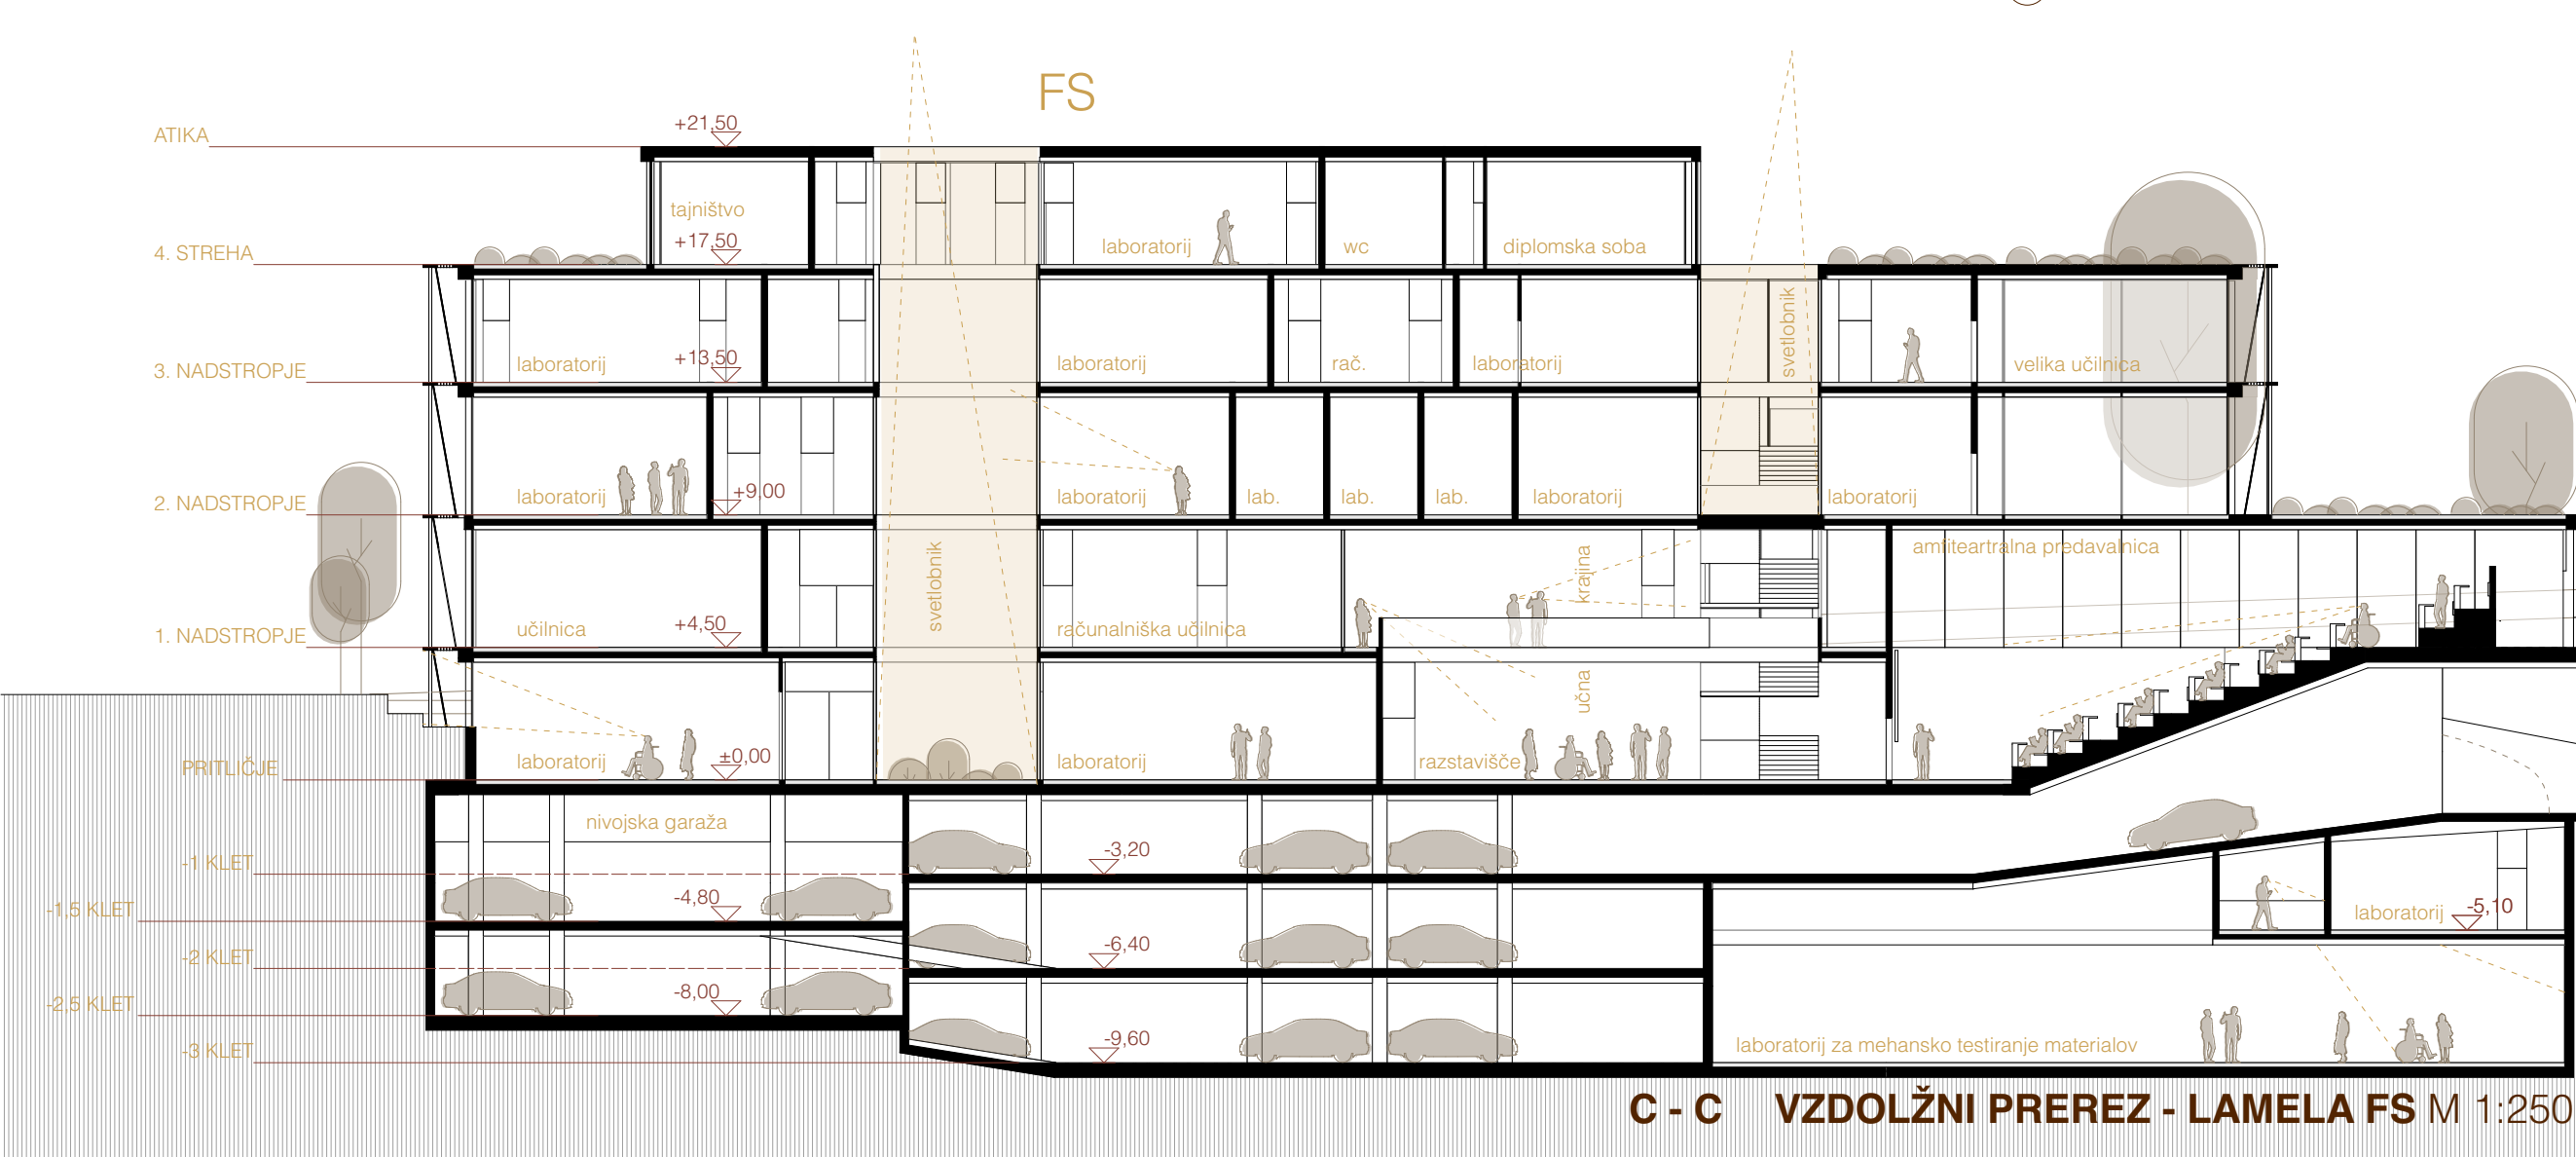


C - C VZDOLŽNI PREREZ - LAMELA FS M 1:250

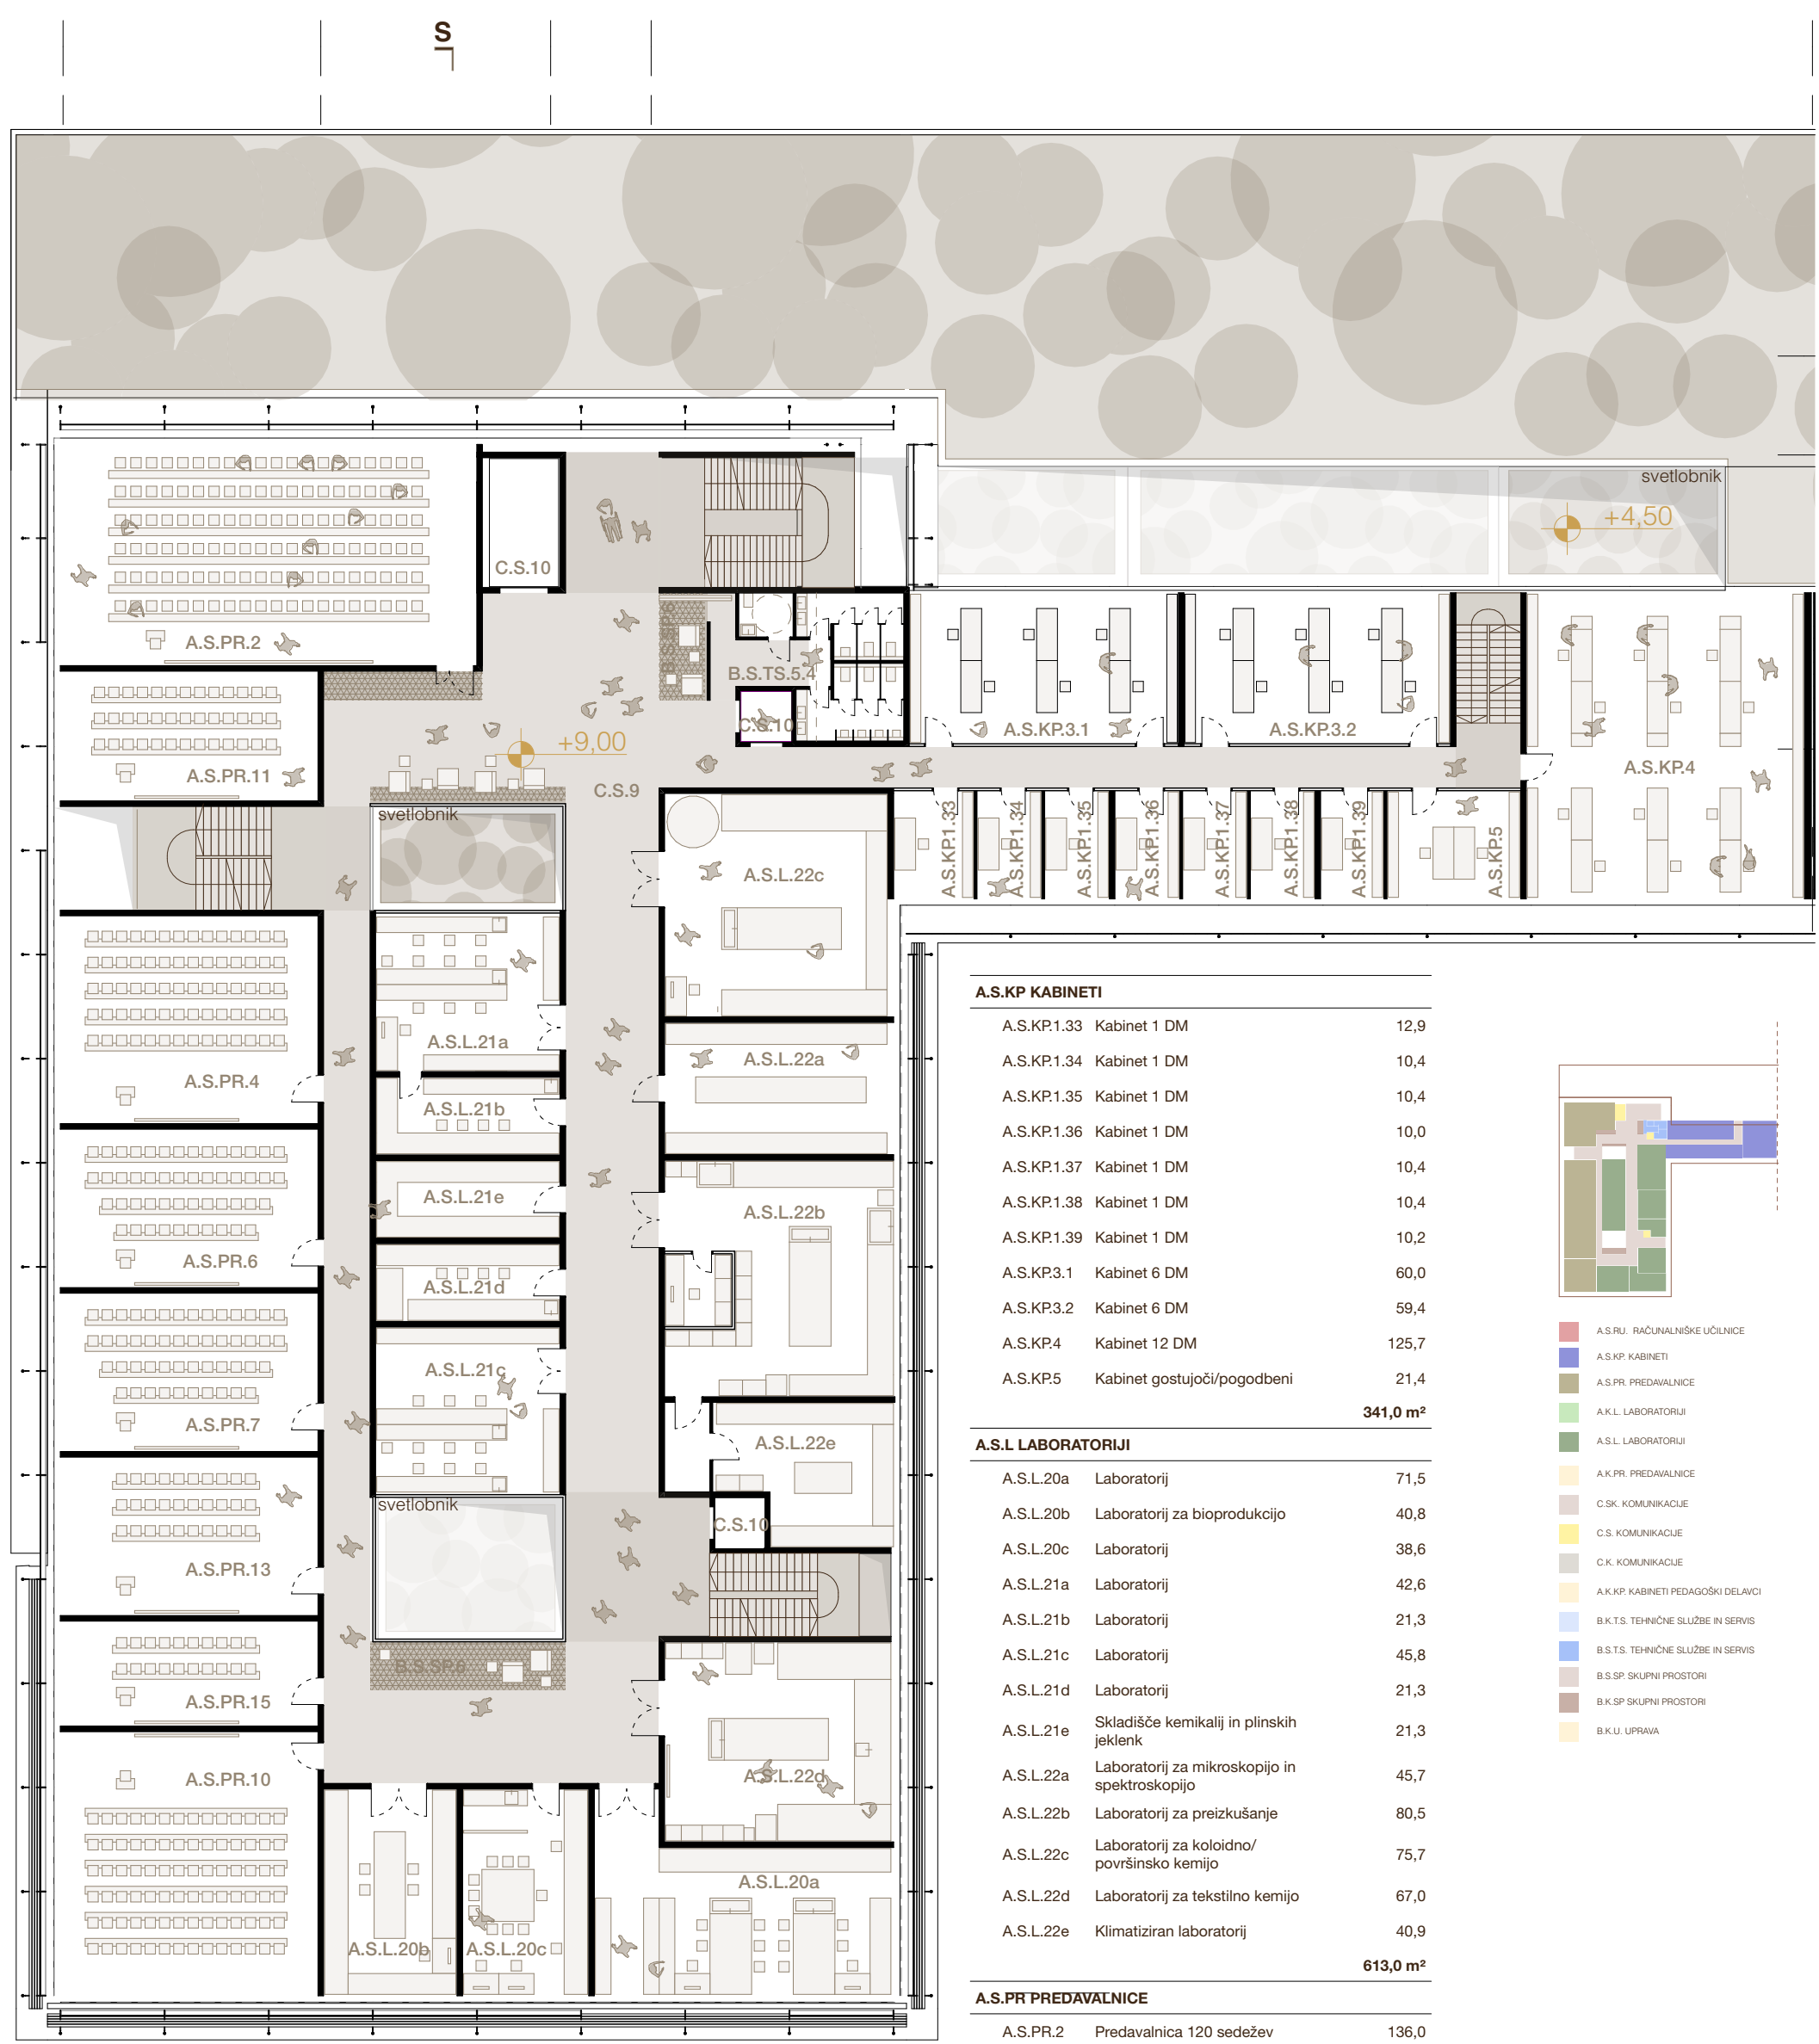

II. NADSTROPJE M 1:250

ZUNANJA FASADNA PLAST JE SESTAVLJENA IZ LAHKE JEKLENE MREŽE IN POLTRANSPARENTNIH SENČIL, KI USTVARJAJO TEKSTILNO OVOJNICO.

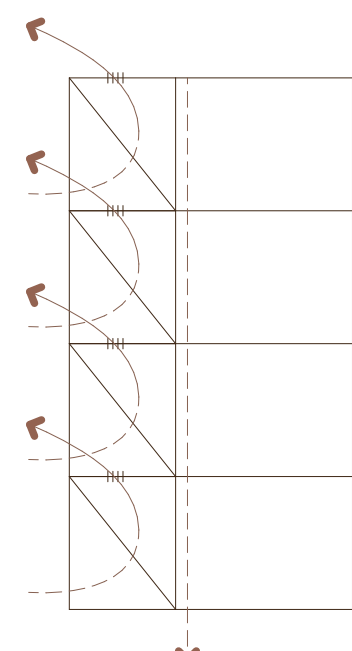

VMESNI FASADNI SLOJ DELUJE KOT KLIMATSKI FILTER





FASADA OMOGOČA NARAVNO PREZRAČEVANJE, URAVNAVA SONČNE DOBITKE, ODVAJA METEORNO VODO






FAKULTETA ZA STROJNIŠTVO NA VOGALU PREŽIHOVE IN SMETANOVE ULICE SKUPAJ Z BARONIČNO HIŠO OBLIKUJE PREPOZNAVEN VSTOPNI PORTAL V ŠTUDENSKO OS, KI POVEZUJE KAMPUS S STARIM MESTNIM JEDROM.





This architectural rendering depicts a modern building's interior courtyard or atrium. A large, light-colored concrete overhang dominates the upper portion of the frame, creating a sheltered space. Below it, a multi-story building with extensive glass walls is visible, showing interior spaces with people. In the foreground, a series of wide, low concrete steps are integrated with planters containing green grass and small shrubs. A woman is sitting cross-legged on the top step, reading a book, while a man sits on the step below her, looking towards the right. To the right, a long, narrow corridor with a glass wall on one side and a dark floor leads into the distance. Two women are walking in the foreground of this corridor, one carrying a large black bag. Further down the corridor, a person is standing near a large, white, sculptural element. The overall atmosphere is bright and open, with natural light filtering through the glass and the concrete structure.

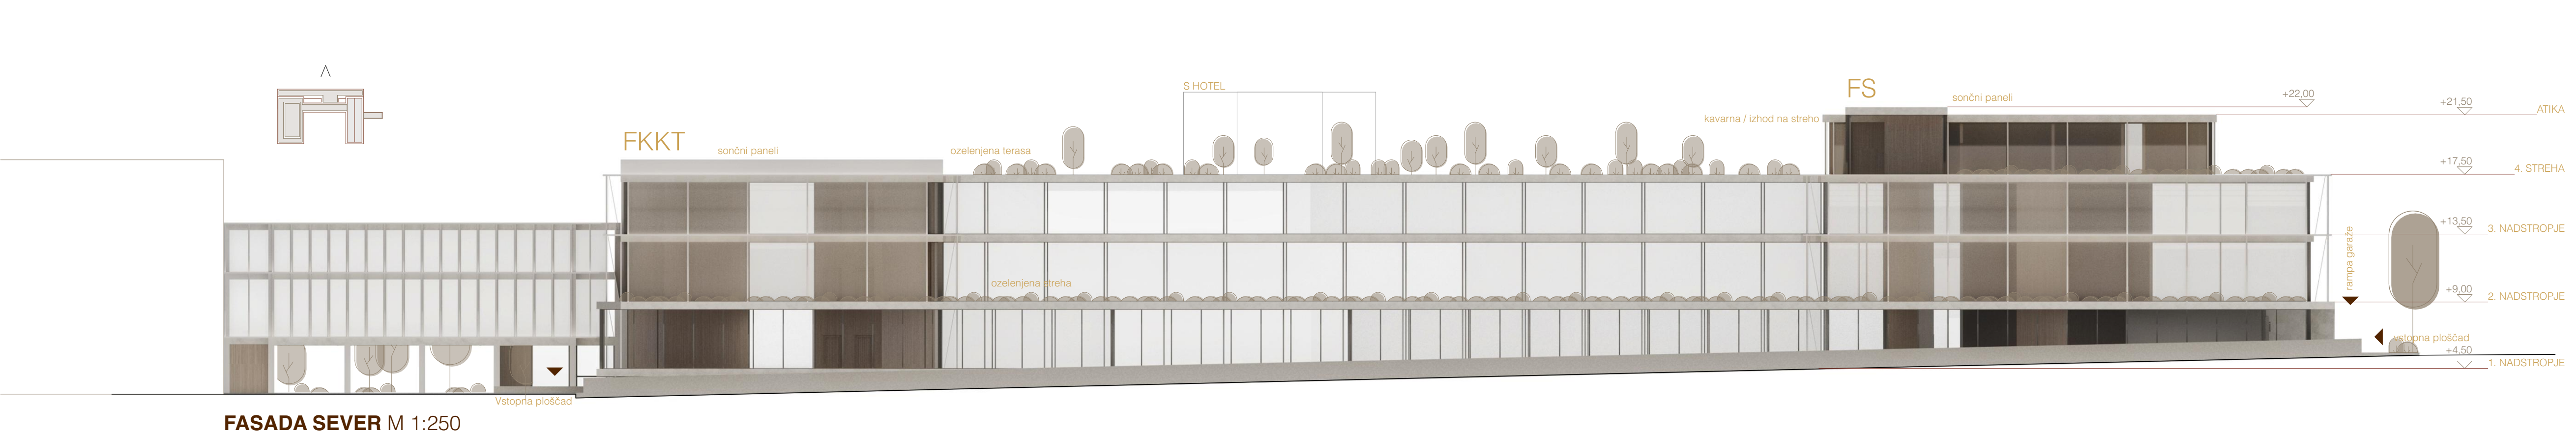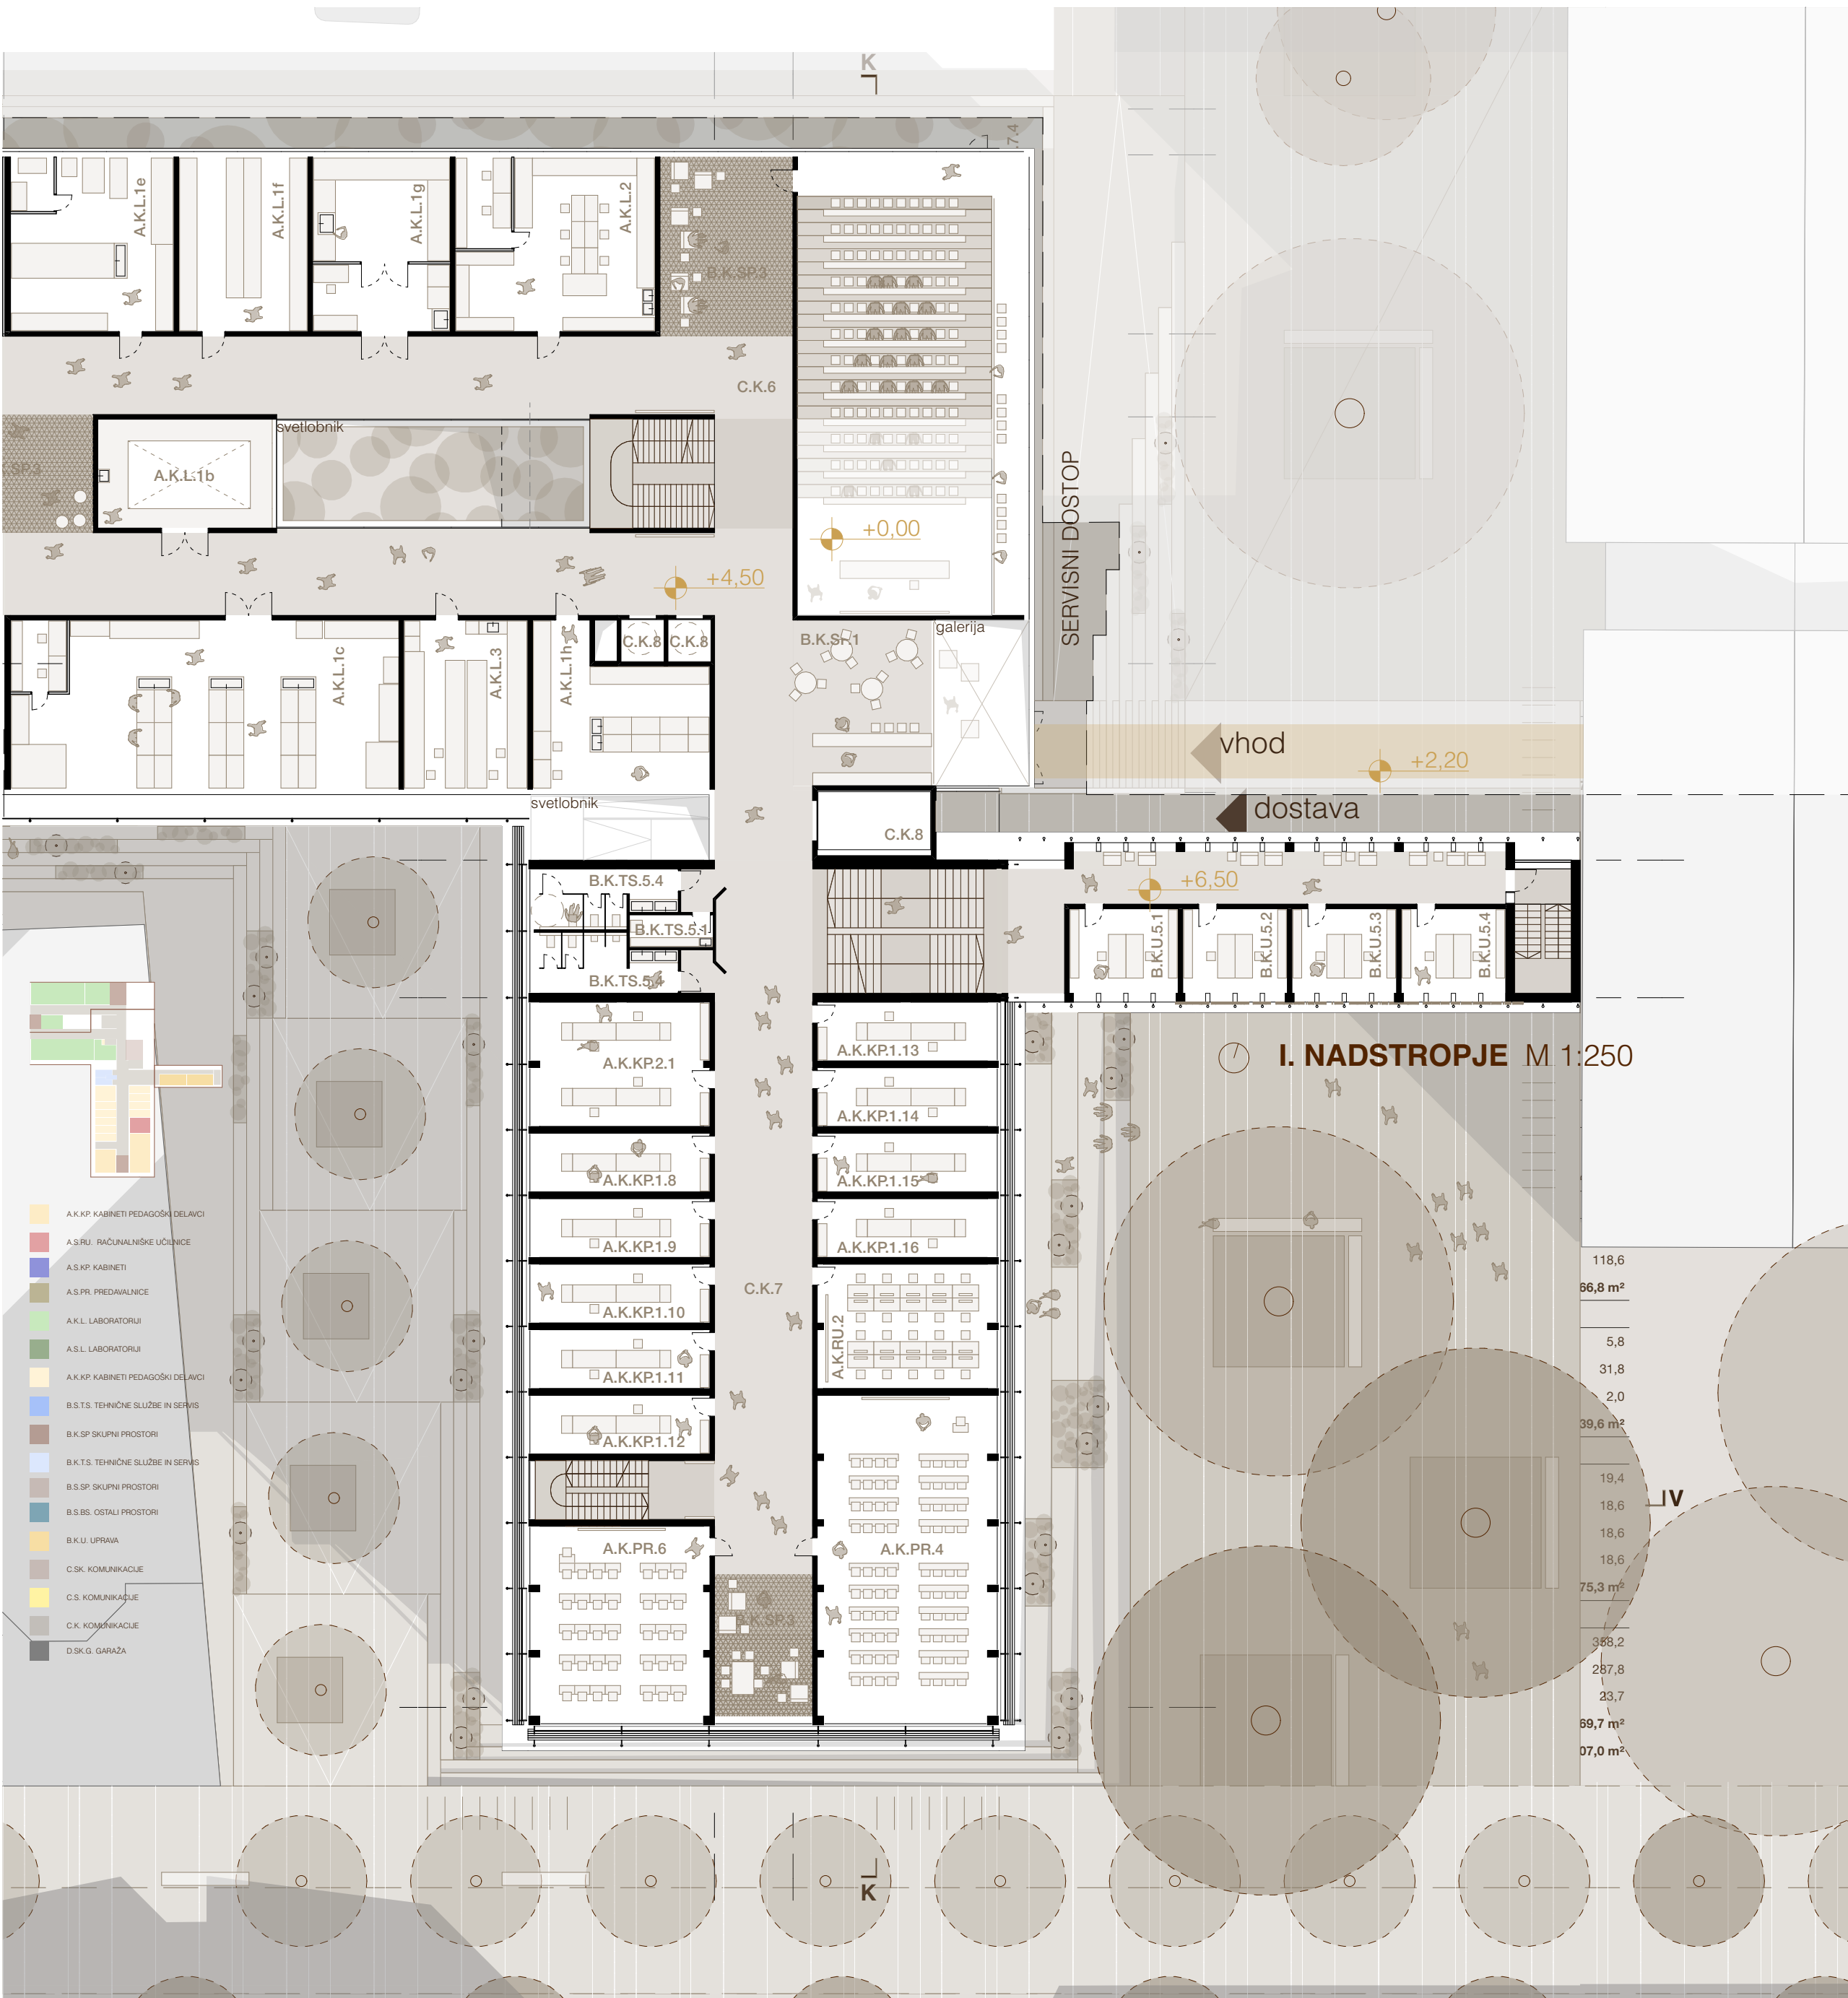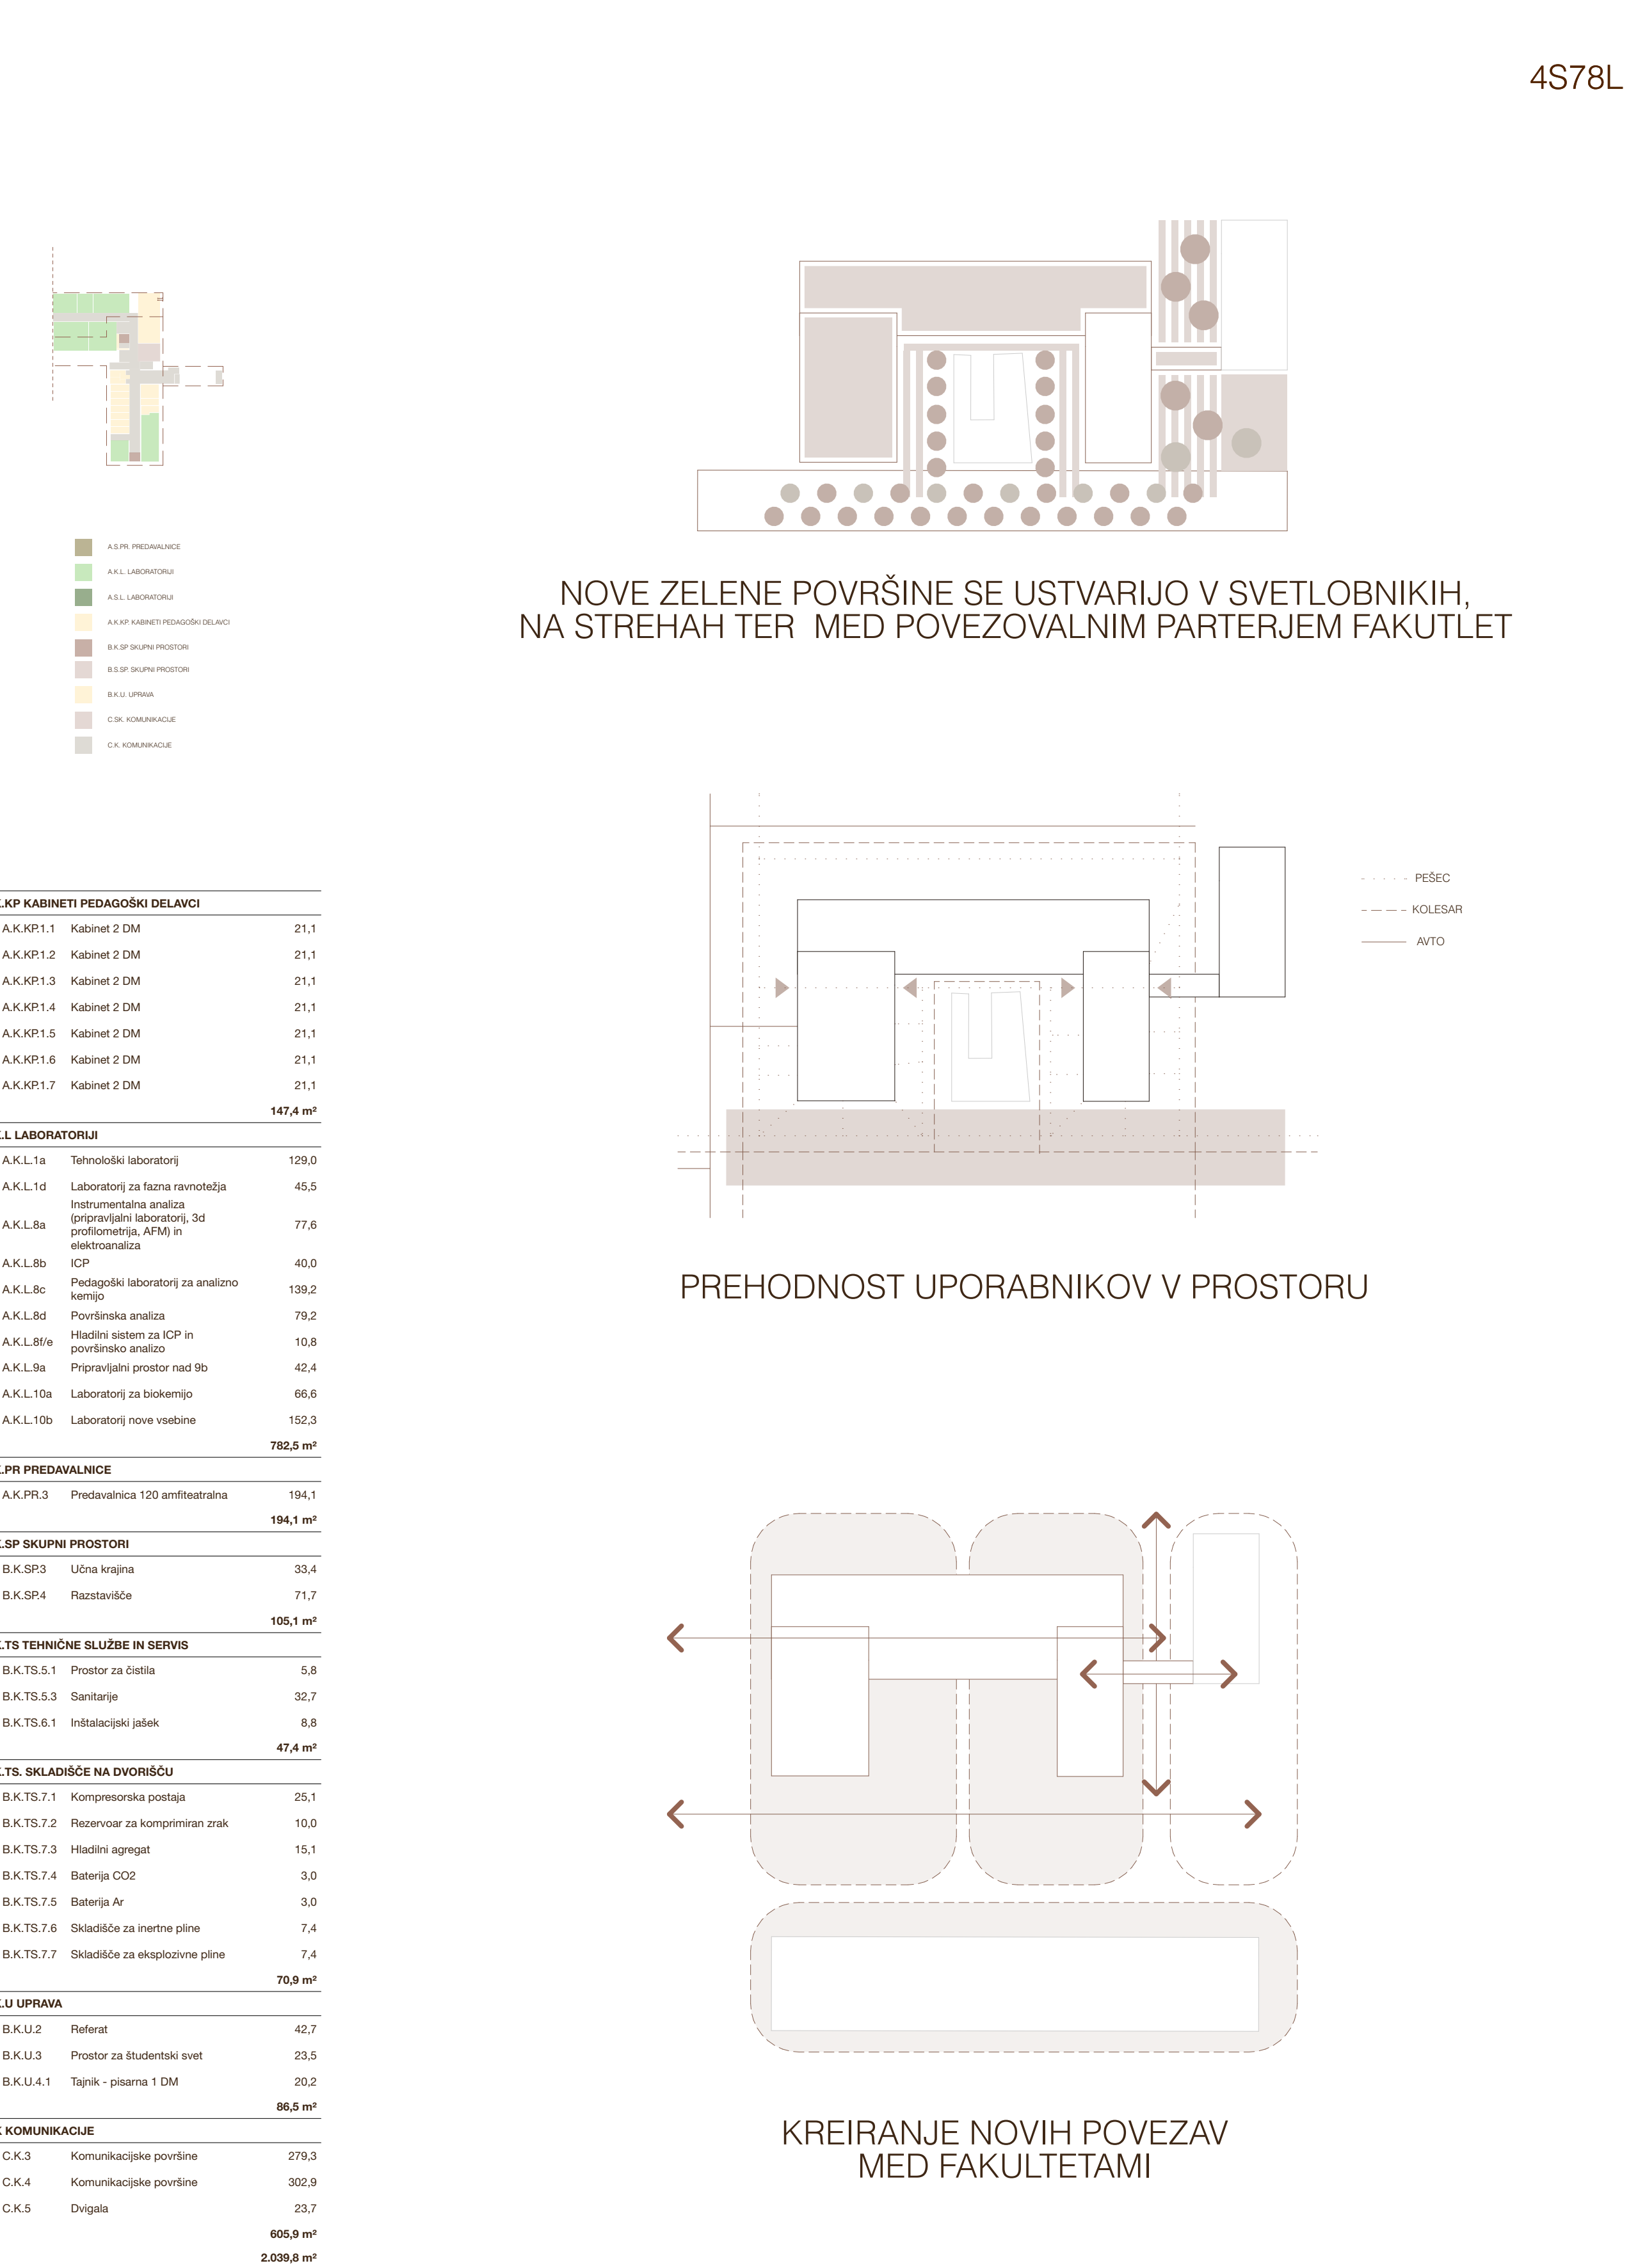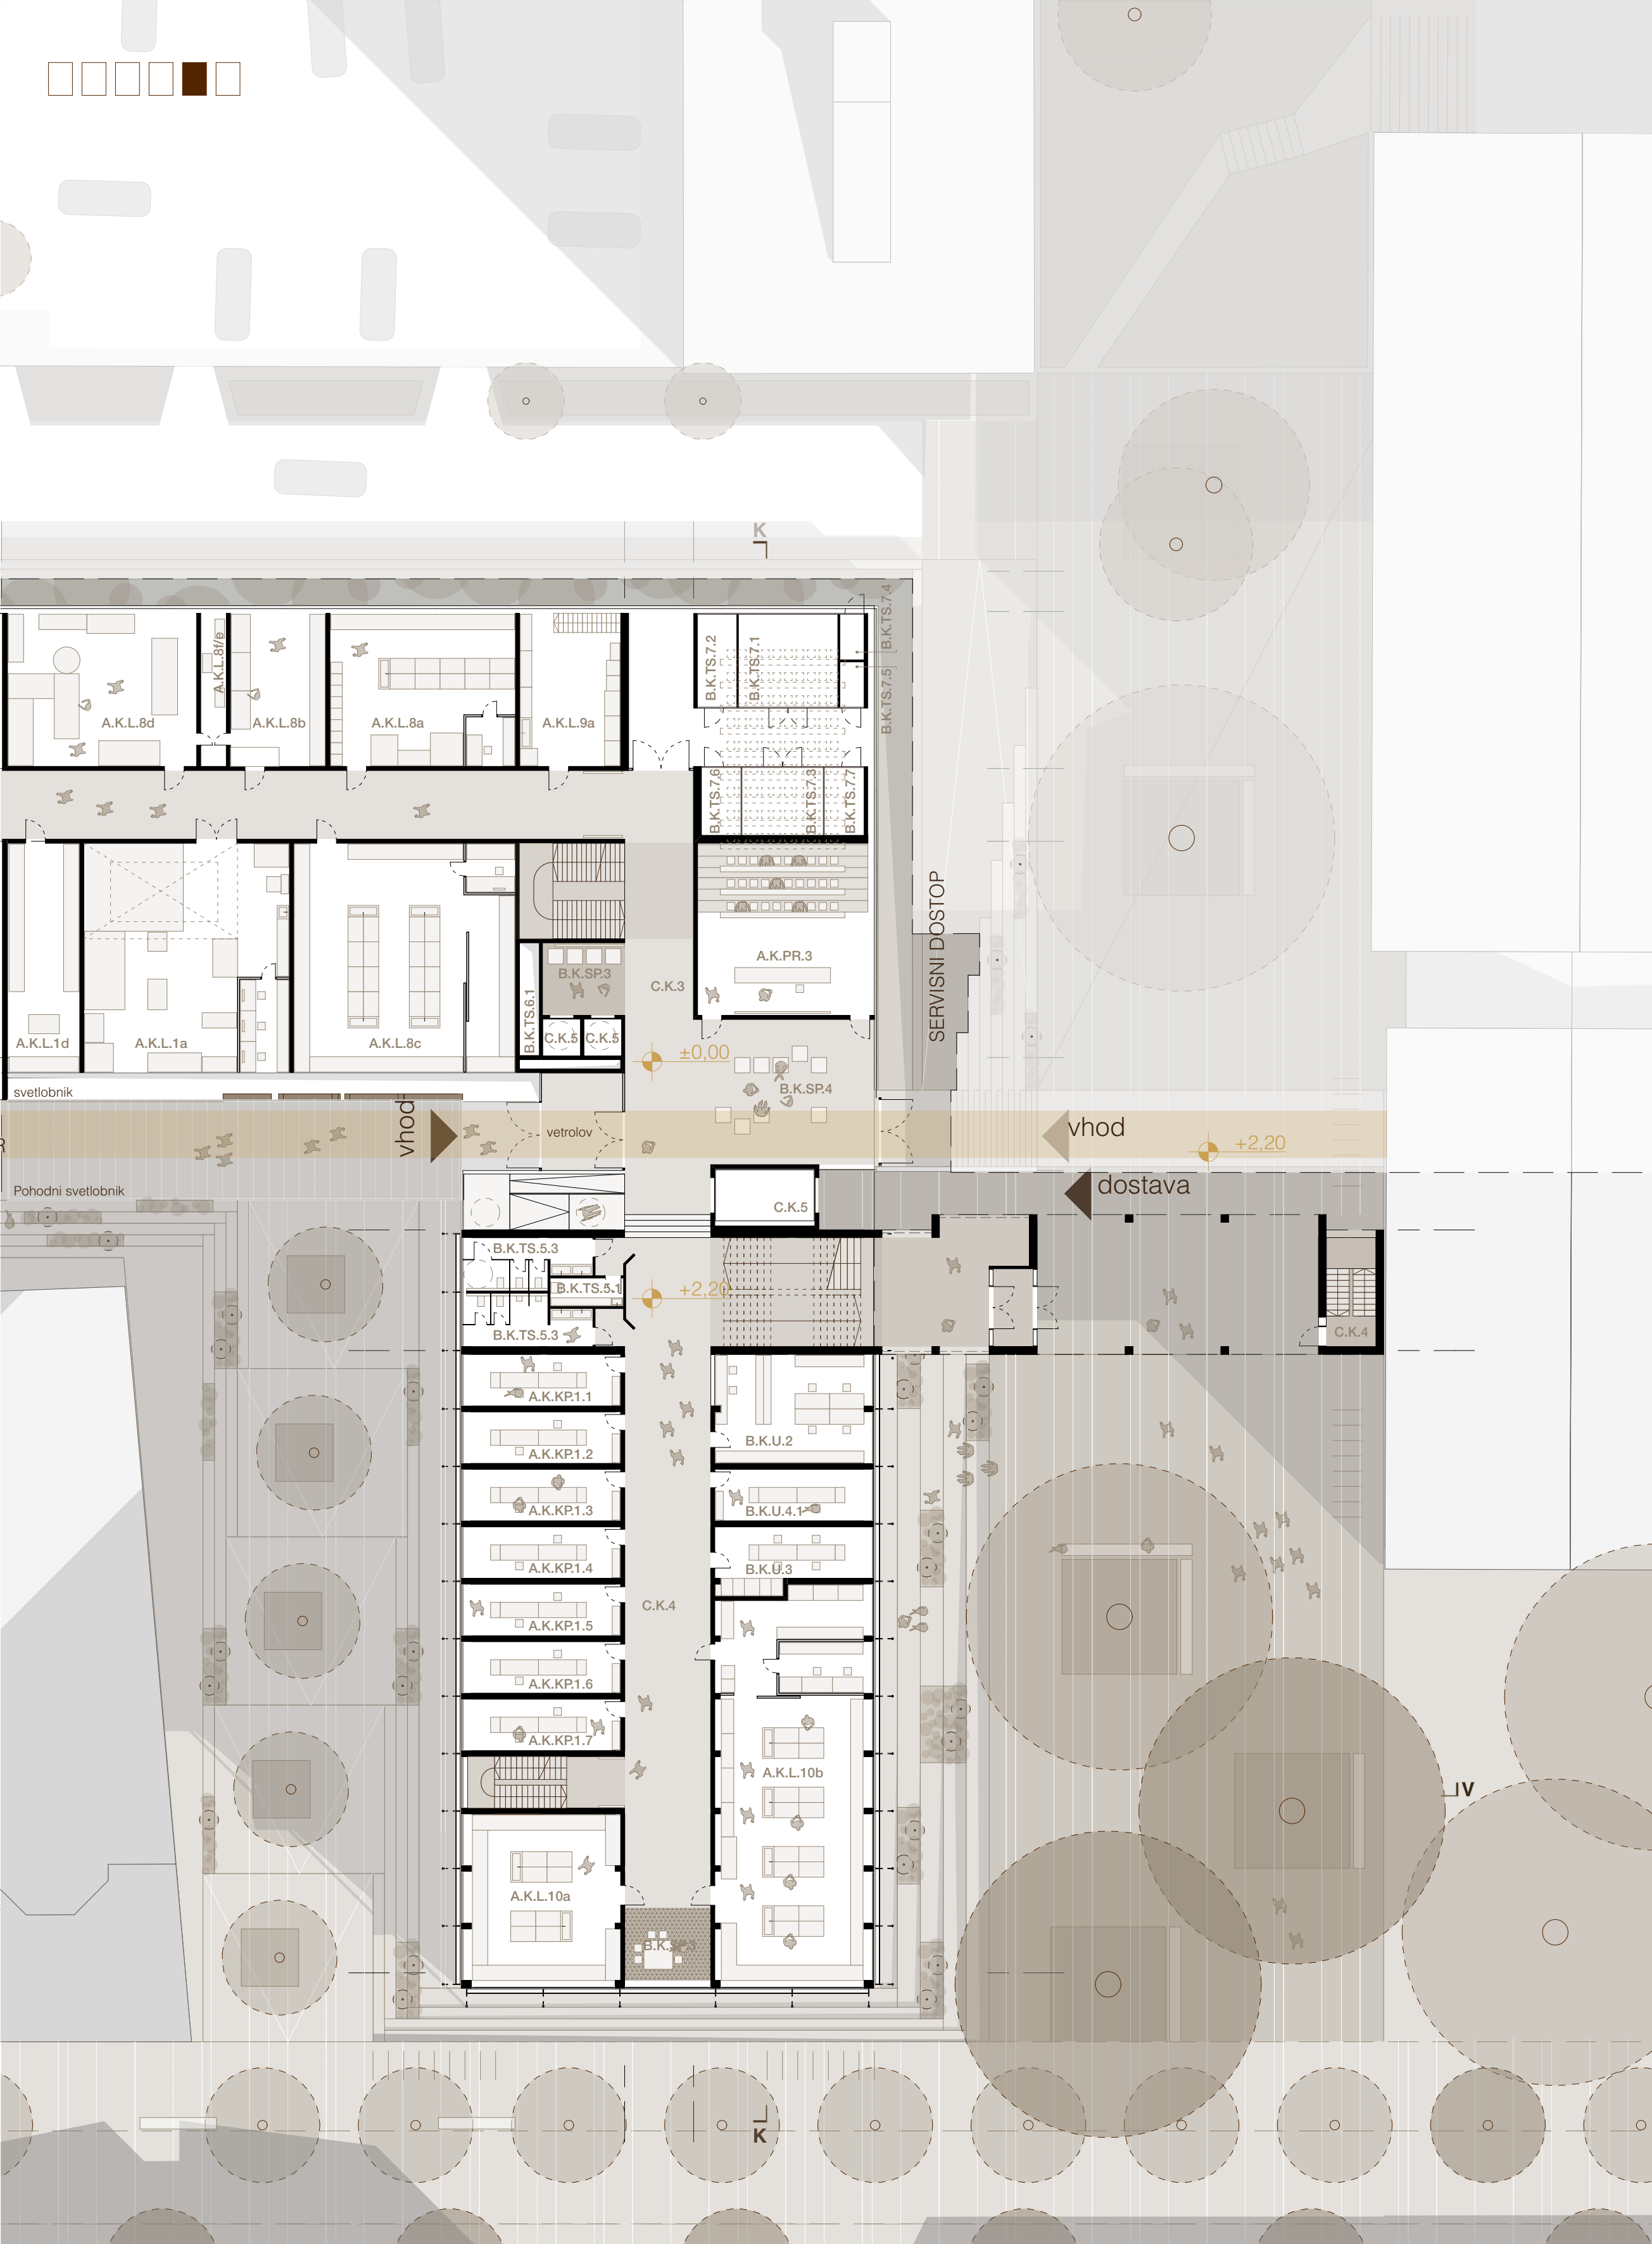

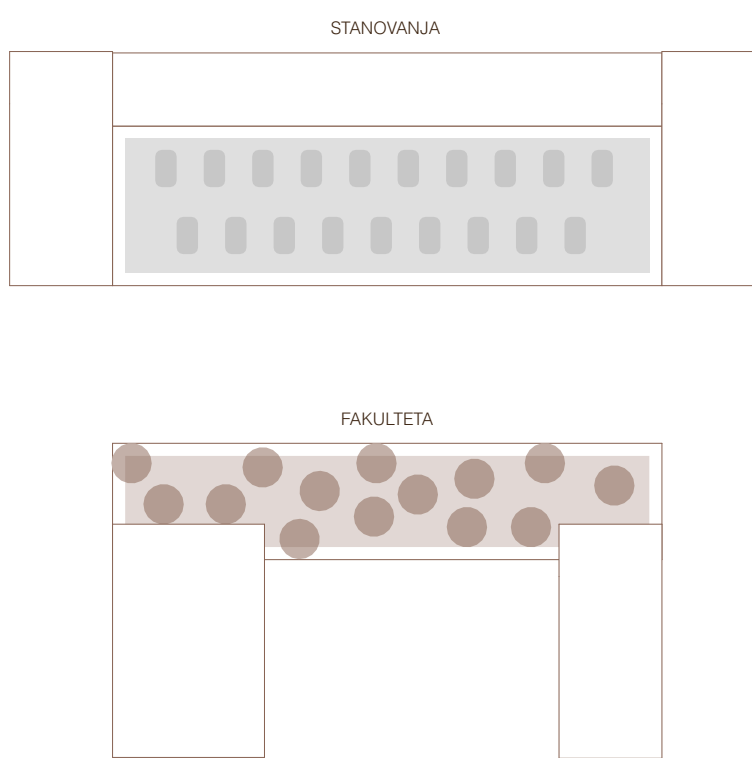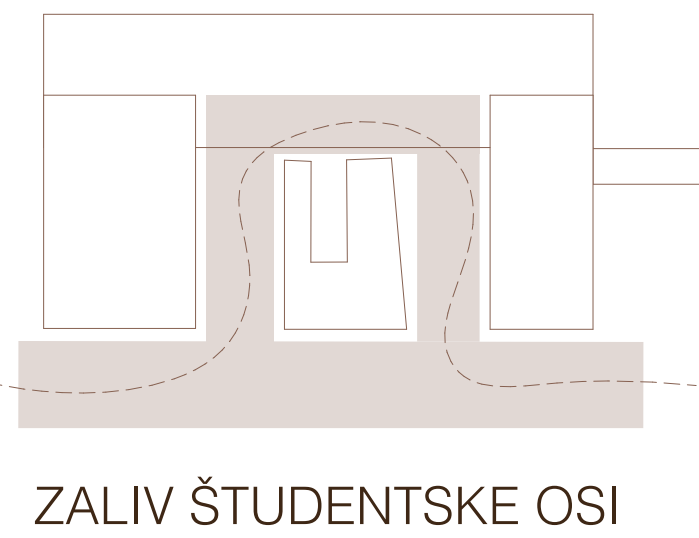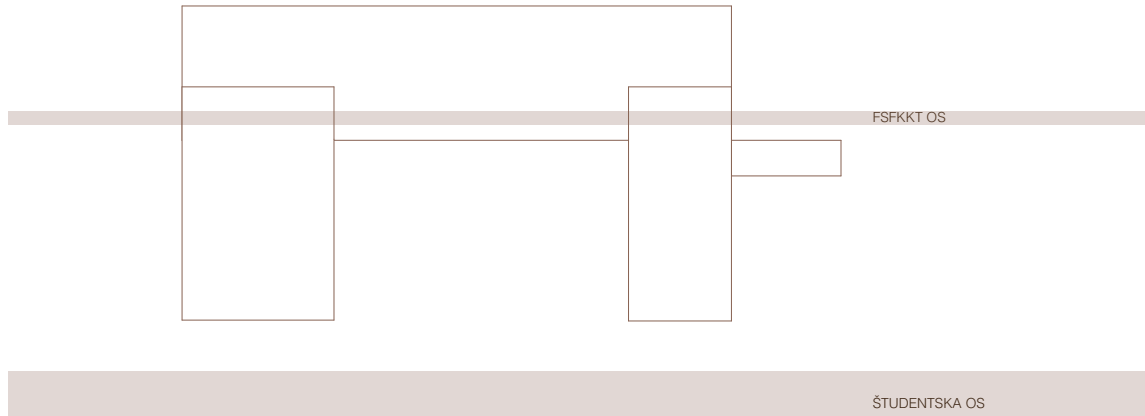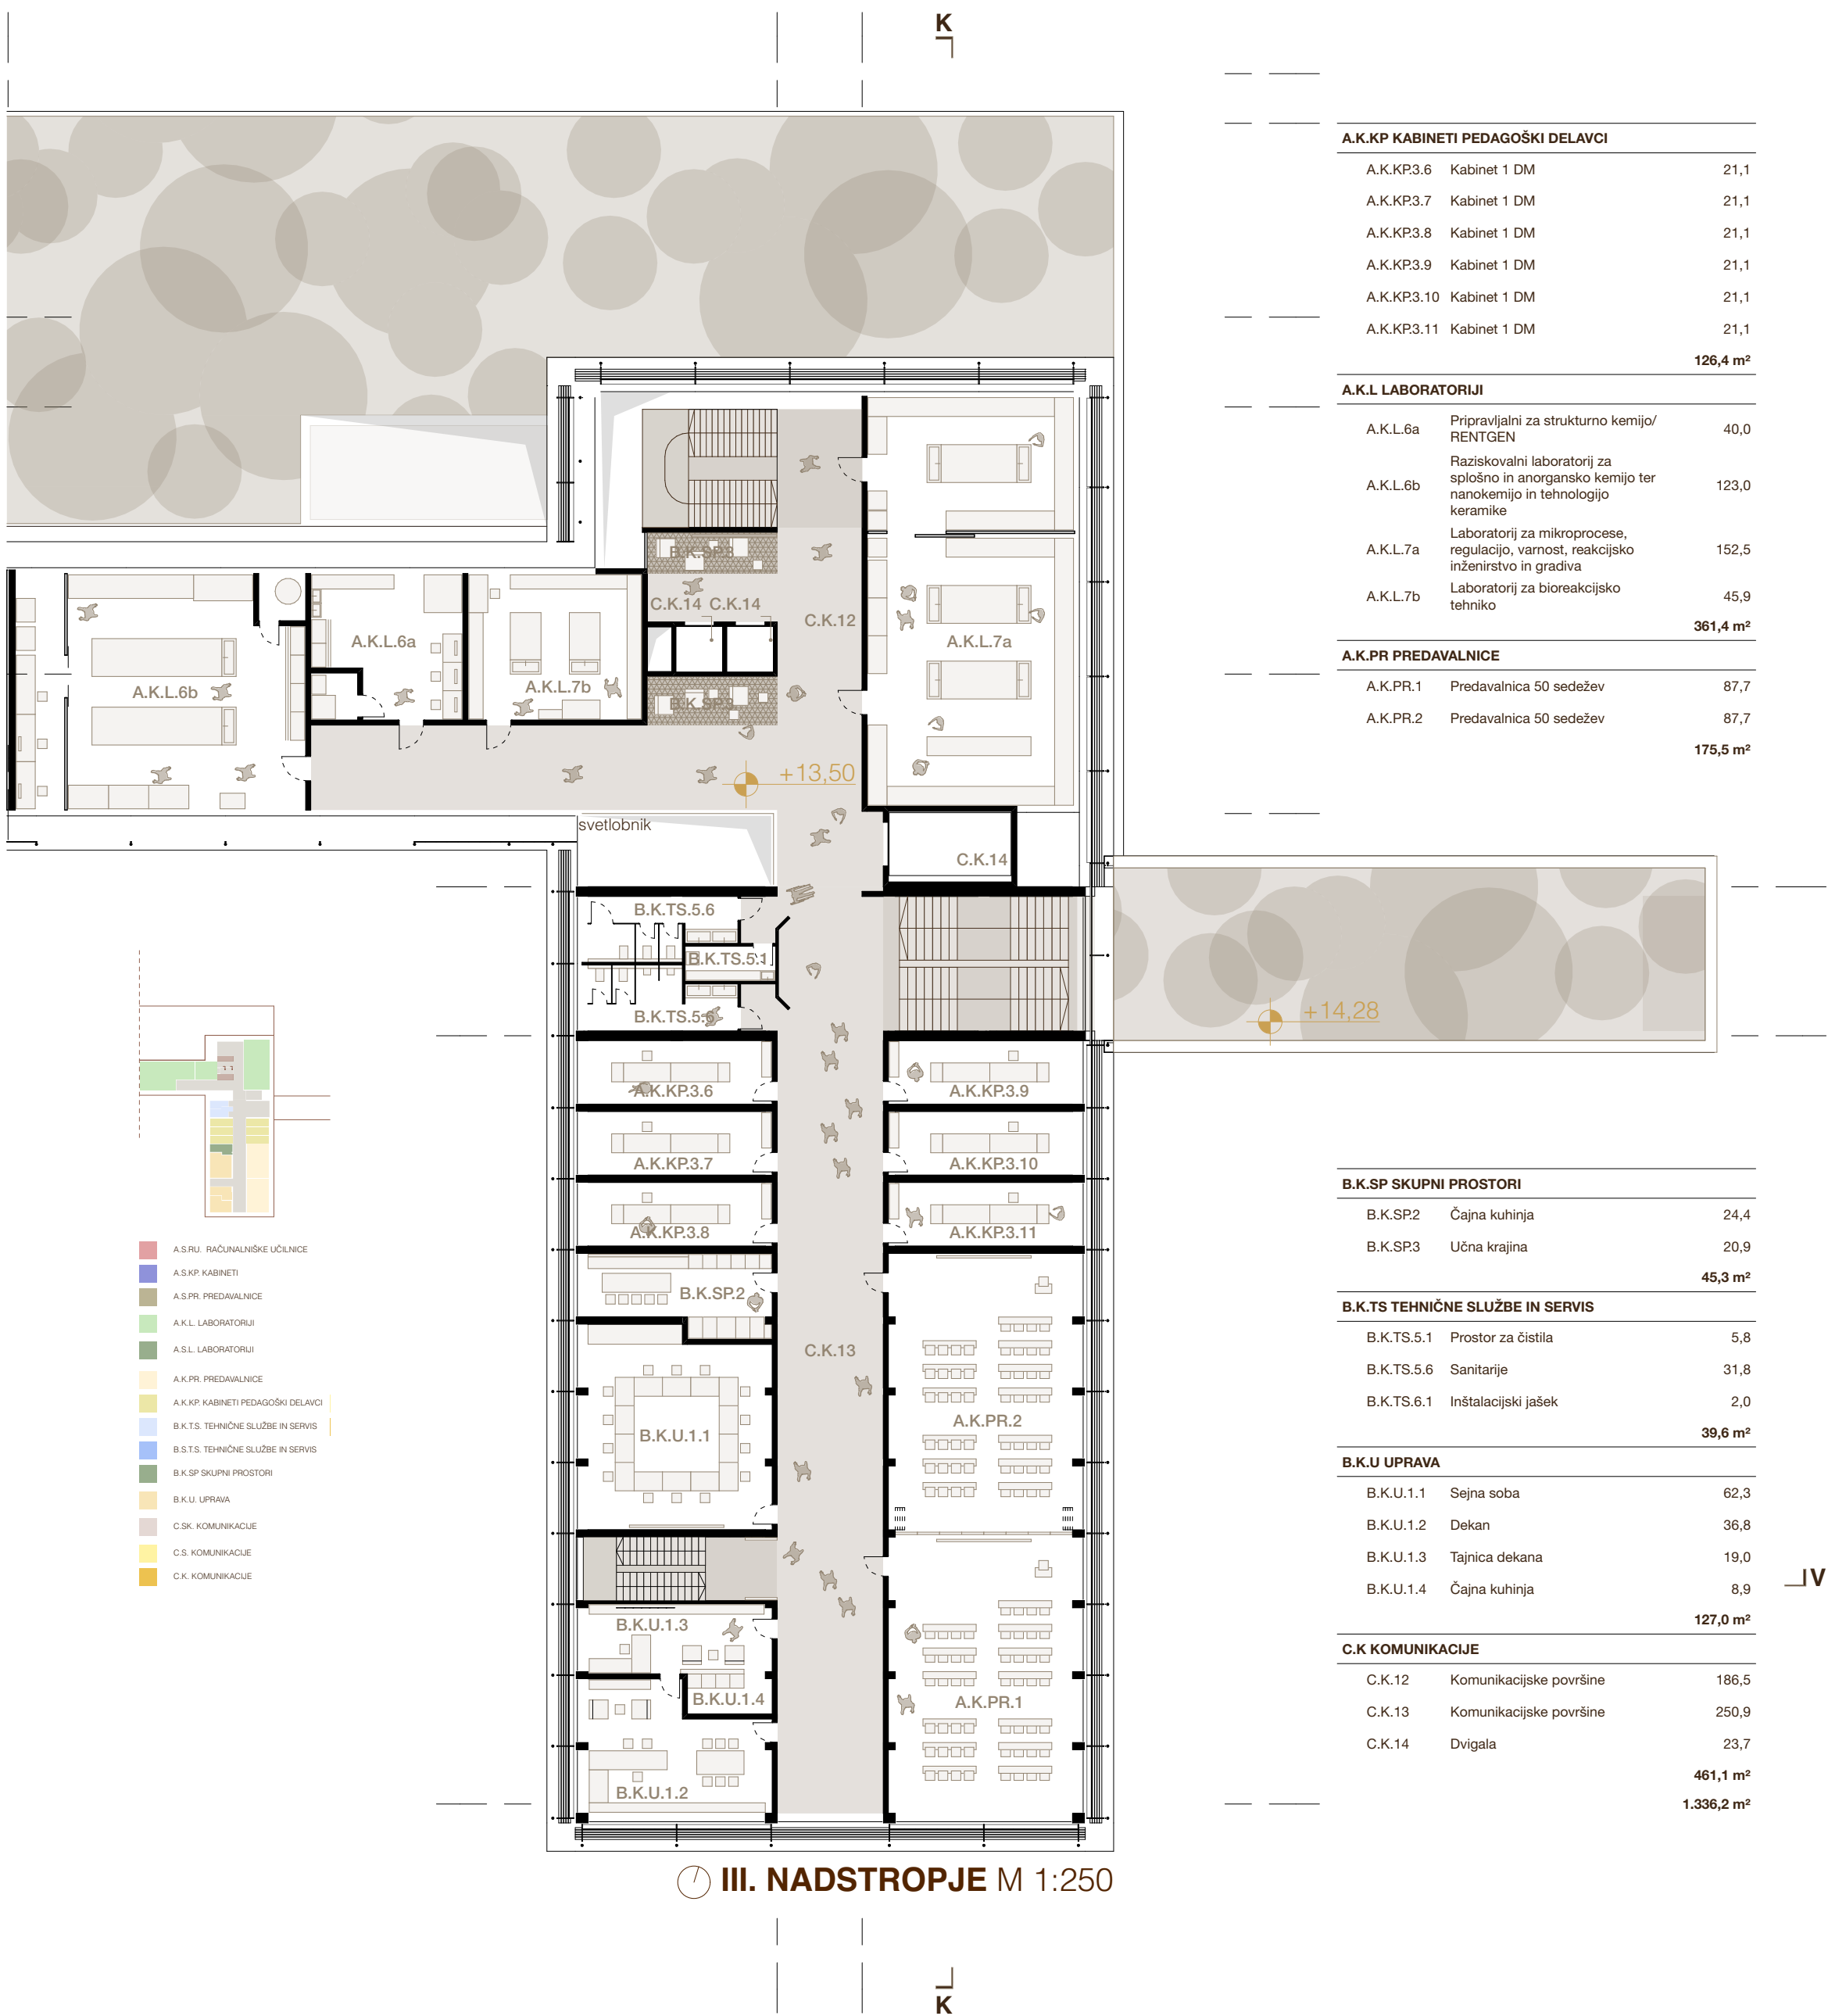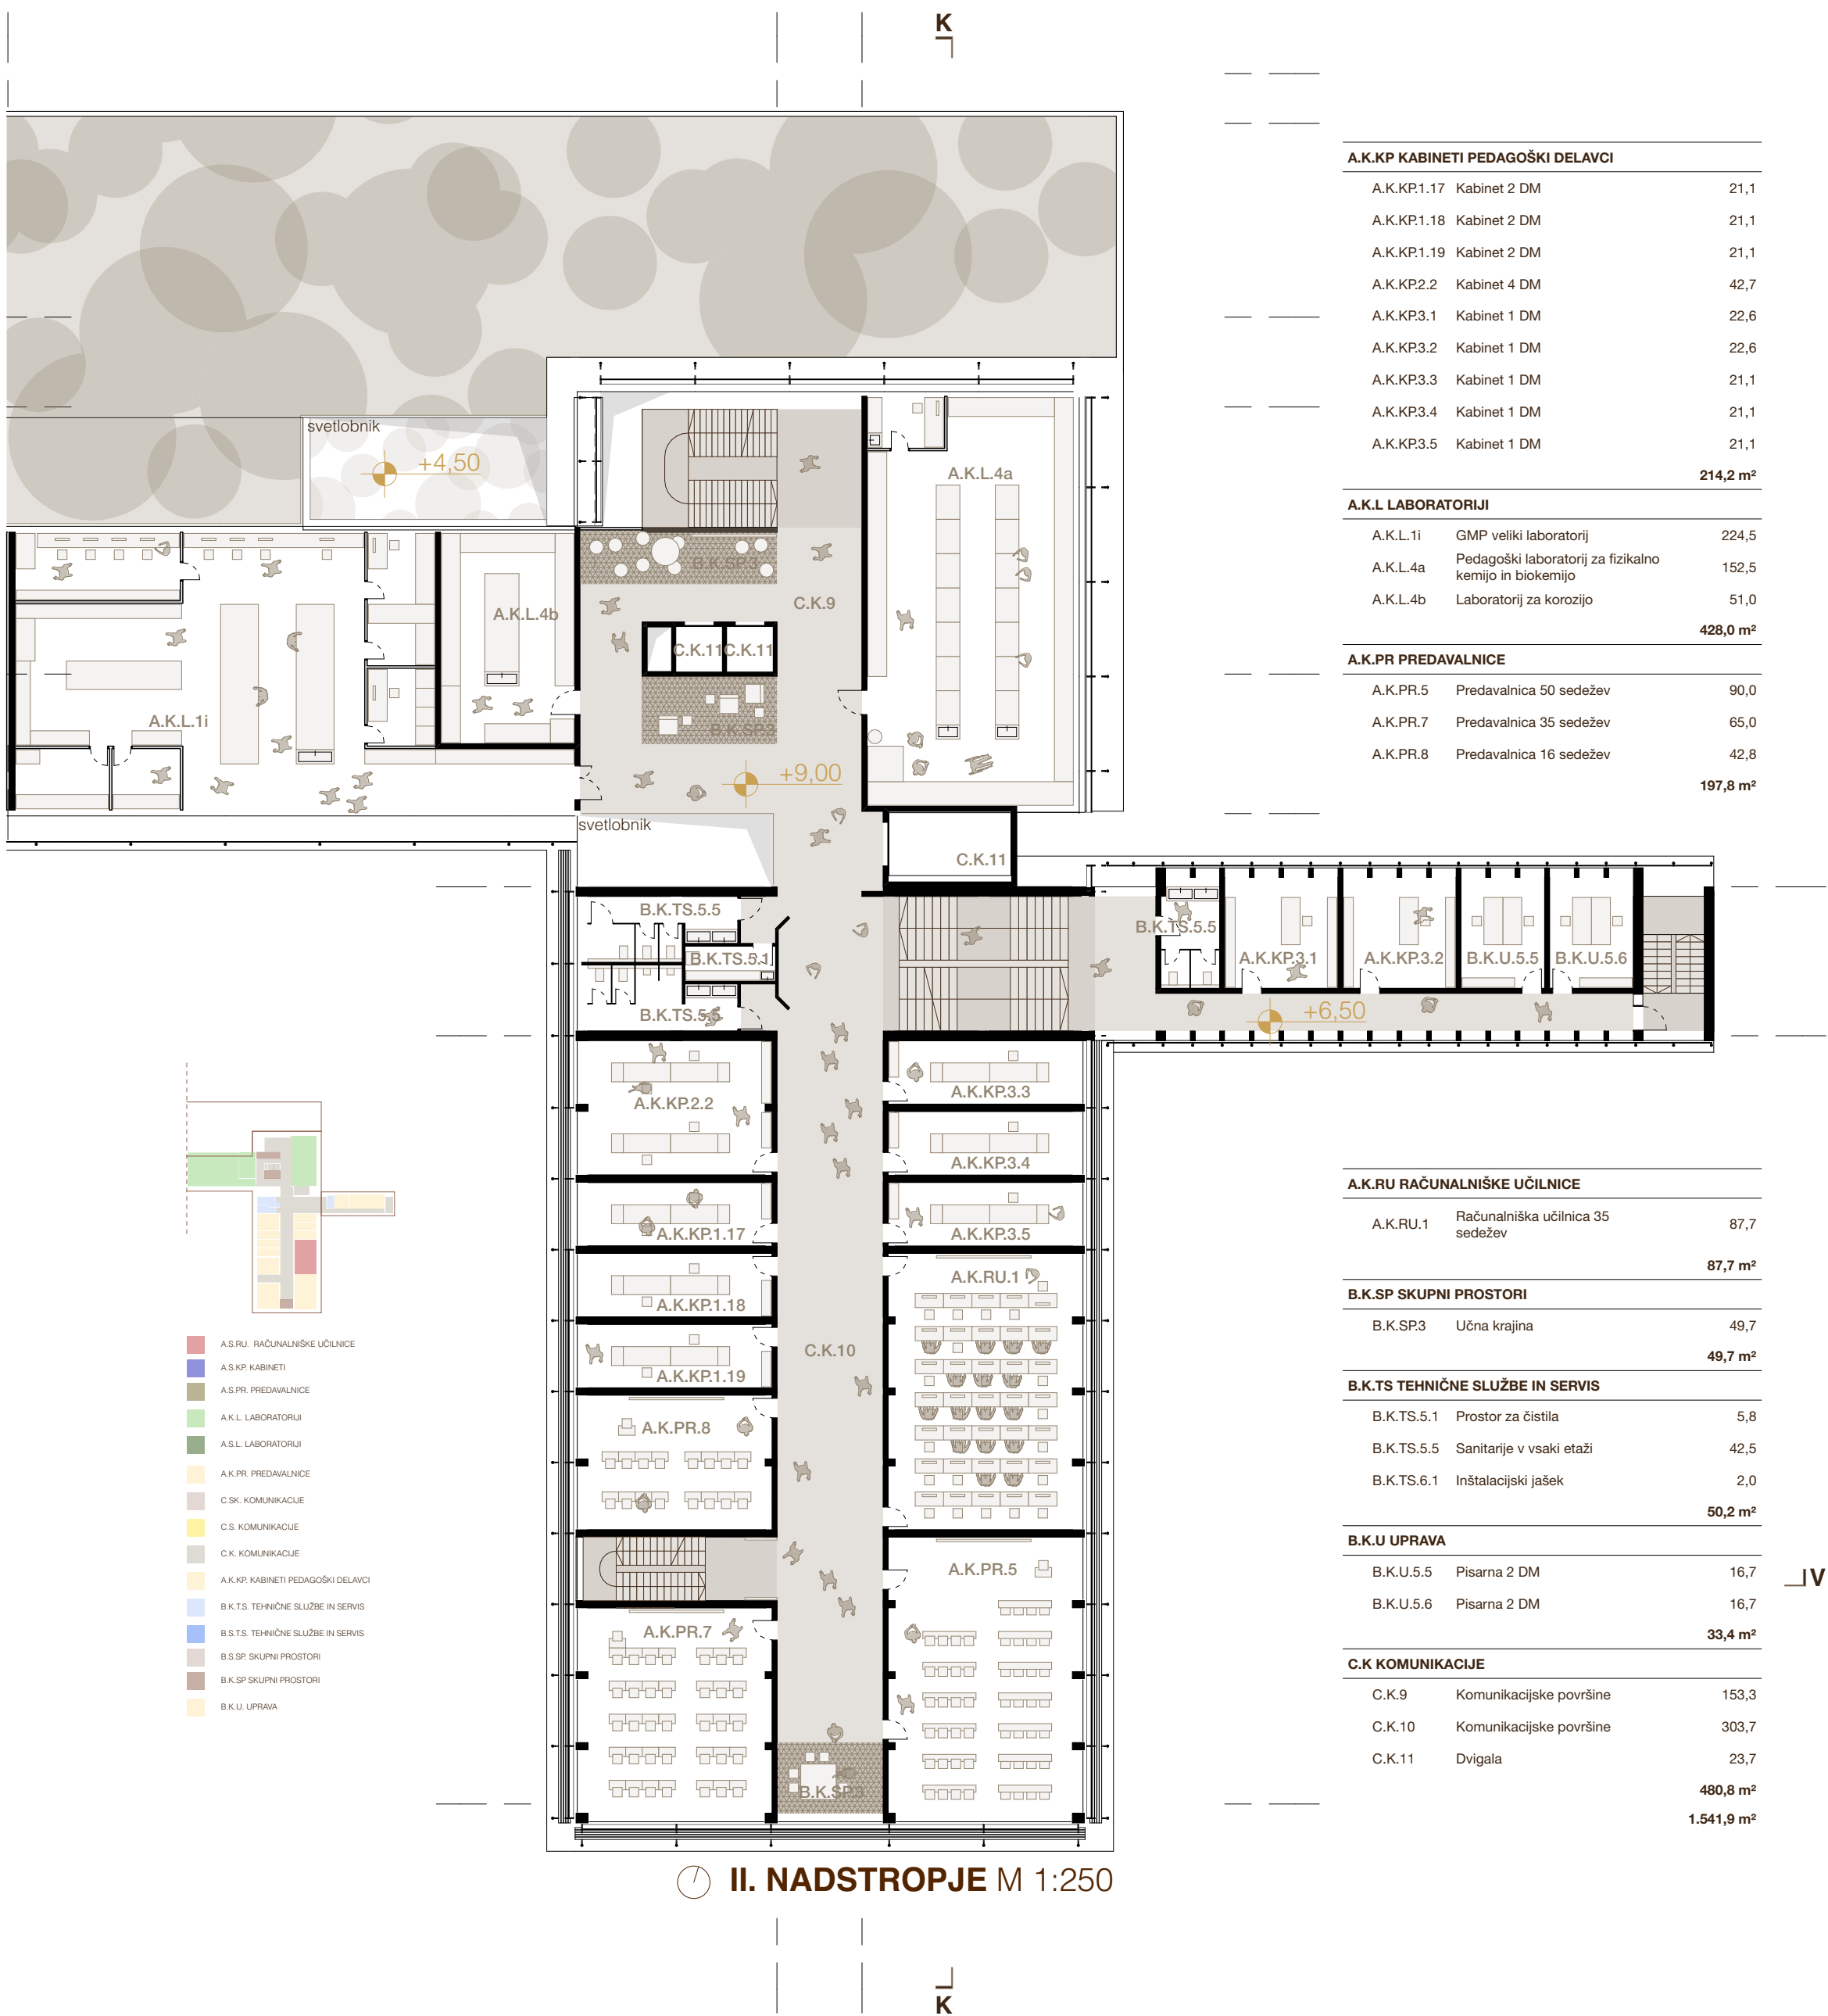

POVEZOVALNI TRAKT KOT MEDFAKULTETNI MOST FIZIČNO POVEZUJE OBE FAKULTETI IN OMOGOČA INTERDISCIPLINARNO RABO LABORATORIJEV, KABINETOV IN SKUPNIH PROSTOROV. MORFOLOŠKO ZAMEJUJE PROSTOR FAKULTETE PROTI STANOVANJSKIM OBJEKTOM NA SEVERU IN VSTOPI V ZAŠČITEN KAMPUSNI ZALIV.

